
Attachment B

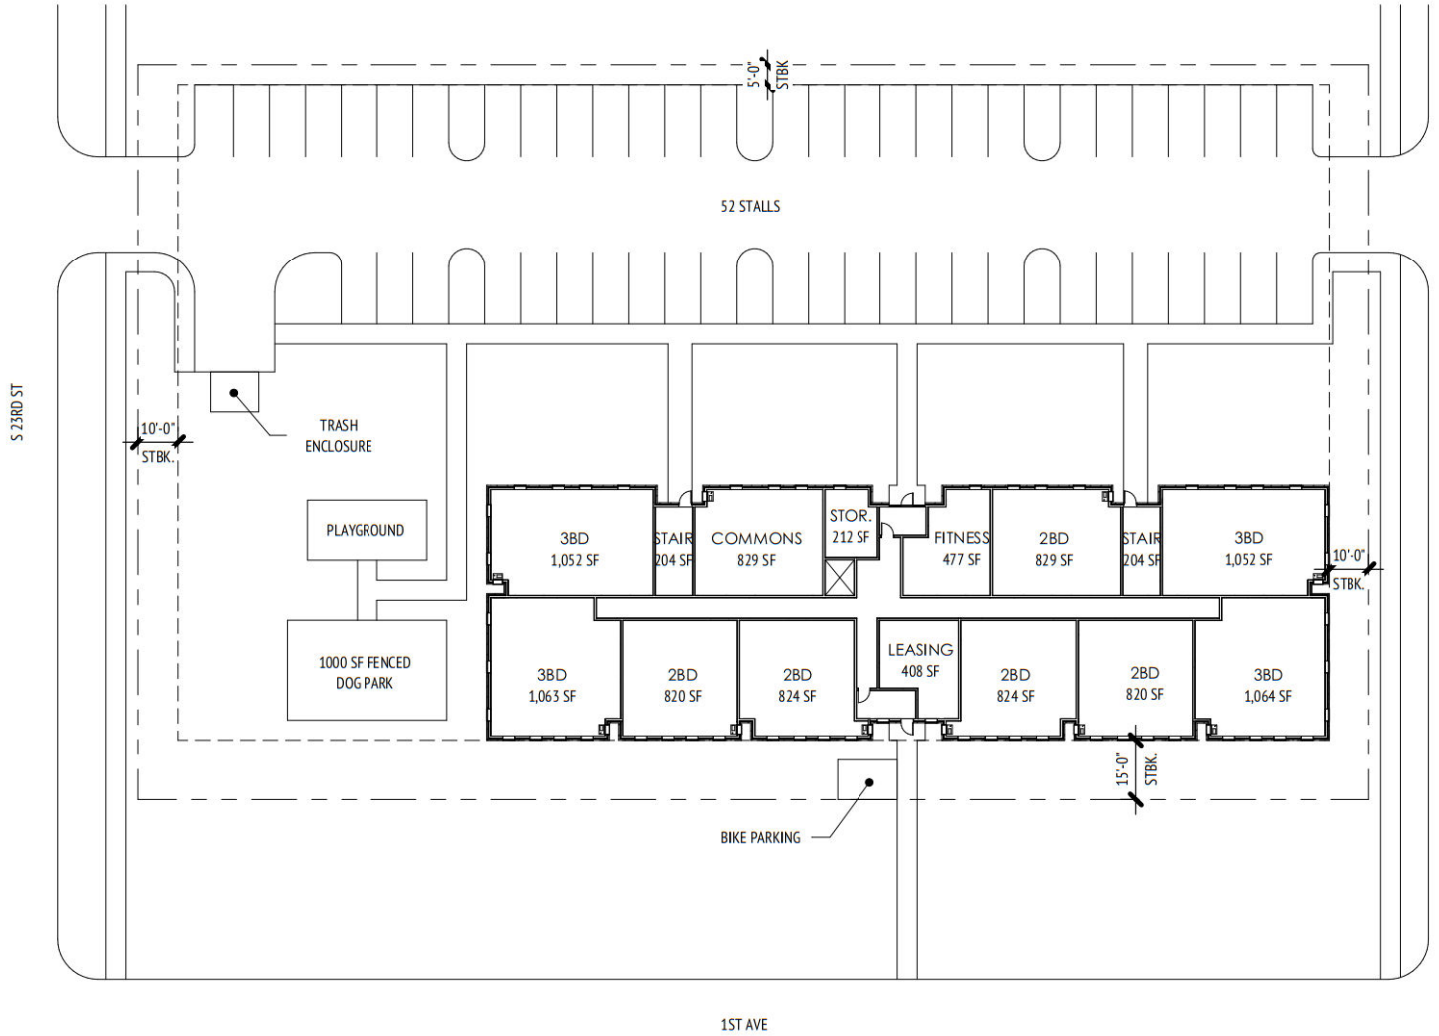

N

UNIT COUNT: 45 UNITS
1BD - 3 (7%)
2BD - 26 (58%)
3 BD - 16 (35%)

LEGEND:
PROPERTY LINE
SETBACK LINE

ARCHITECTS SCHIPPER KASTNER ARCHITECTURE INTERIORS PLANNING
3716 Ingersoll Ave., Ste. A, Des Moines, IA 50312 office: 515.277.6707

ASK STUDIO

ARCHITECTS SCHIPPER KASTNER HOLD ALL RIGHTS OF COPYRIGHT TO THESE DRAWINGS. REPRODUCTIONS, ALTERATIONS, MODIFICATIONS, USAGE OR INCORPORATION INTO OTHER DOCUMENTS MAY NOT OCCUR WITHOUT THE PRIOR WRITTEN PERMISSION OF ASK STUDIO.

COPYRIGHT 2018
ASK STUDIO


PROJECT NAME
VOLKER DEVELOPMENT
COUNCIL BLUFFS, IA

PHASE - NOT FOR CONSTRUCTION

ISSUE DATE:
12.4.2024
REVISIONS:


FIT PLAN

X1
PROJECT 00000

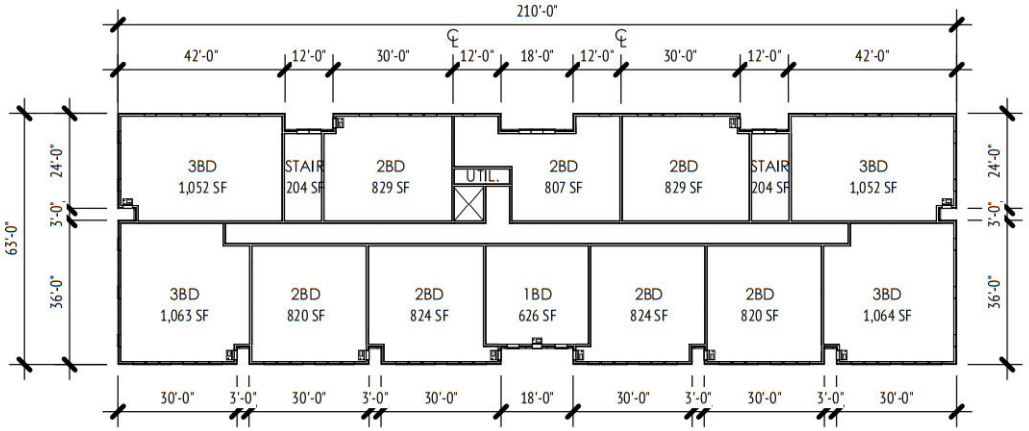

2 2ND-4TH FLOOR

SCALE: 1" = 30'-0"

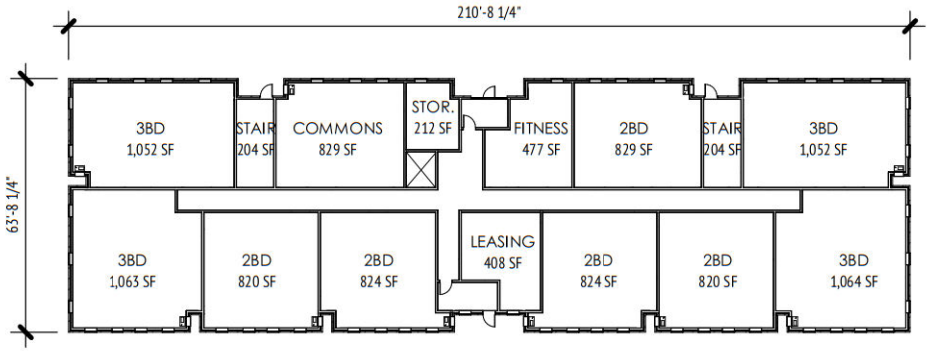

1 1ST FLOOR

SCALE: 1" = 30'-0"

ARCHITECTS SCHIPPER KASTNER 3716 Ingersoll Ave., Ste. A, Des Moines, IA 50312 office: 515.277.6707

ARCHITECTURE INTERIORS PLANNING

ASK STUDIO

ARCHITECTS SCHIPPER KASTNER HOLD ALL RIGHTS OF COPYRIGHT TO THESE DRAWINGS. REPRODUCTIONS, ALTERATIONS, MODIFICATIONS, USAGE OR INCORPORATION INTO OTHER DOCUMENTS MAY NOT OCCUR WITHOUT THE PRIOR WRITTEN PERMISSION OF ASK STUDIO.

COPYRIGHT 2018
ASK STUDIO

PROJECT NAME
VOLKER DEVELOPMENT

COUNCIL BLUFFS, IA

PHASE - NOT FOR CONSTRUCTION

ISSUE DATE:
12.4.2024
REVISIONS:

FLOOR PLAN

X2

PROJECT 00000



