
ATTACHMENT C

ENGINEERING SURVEY

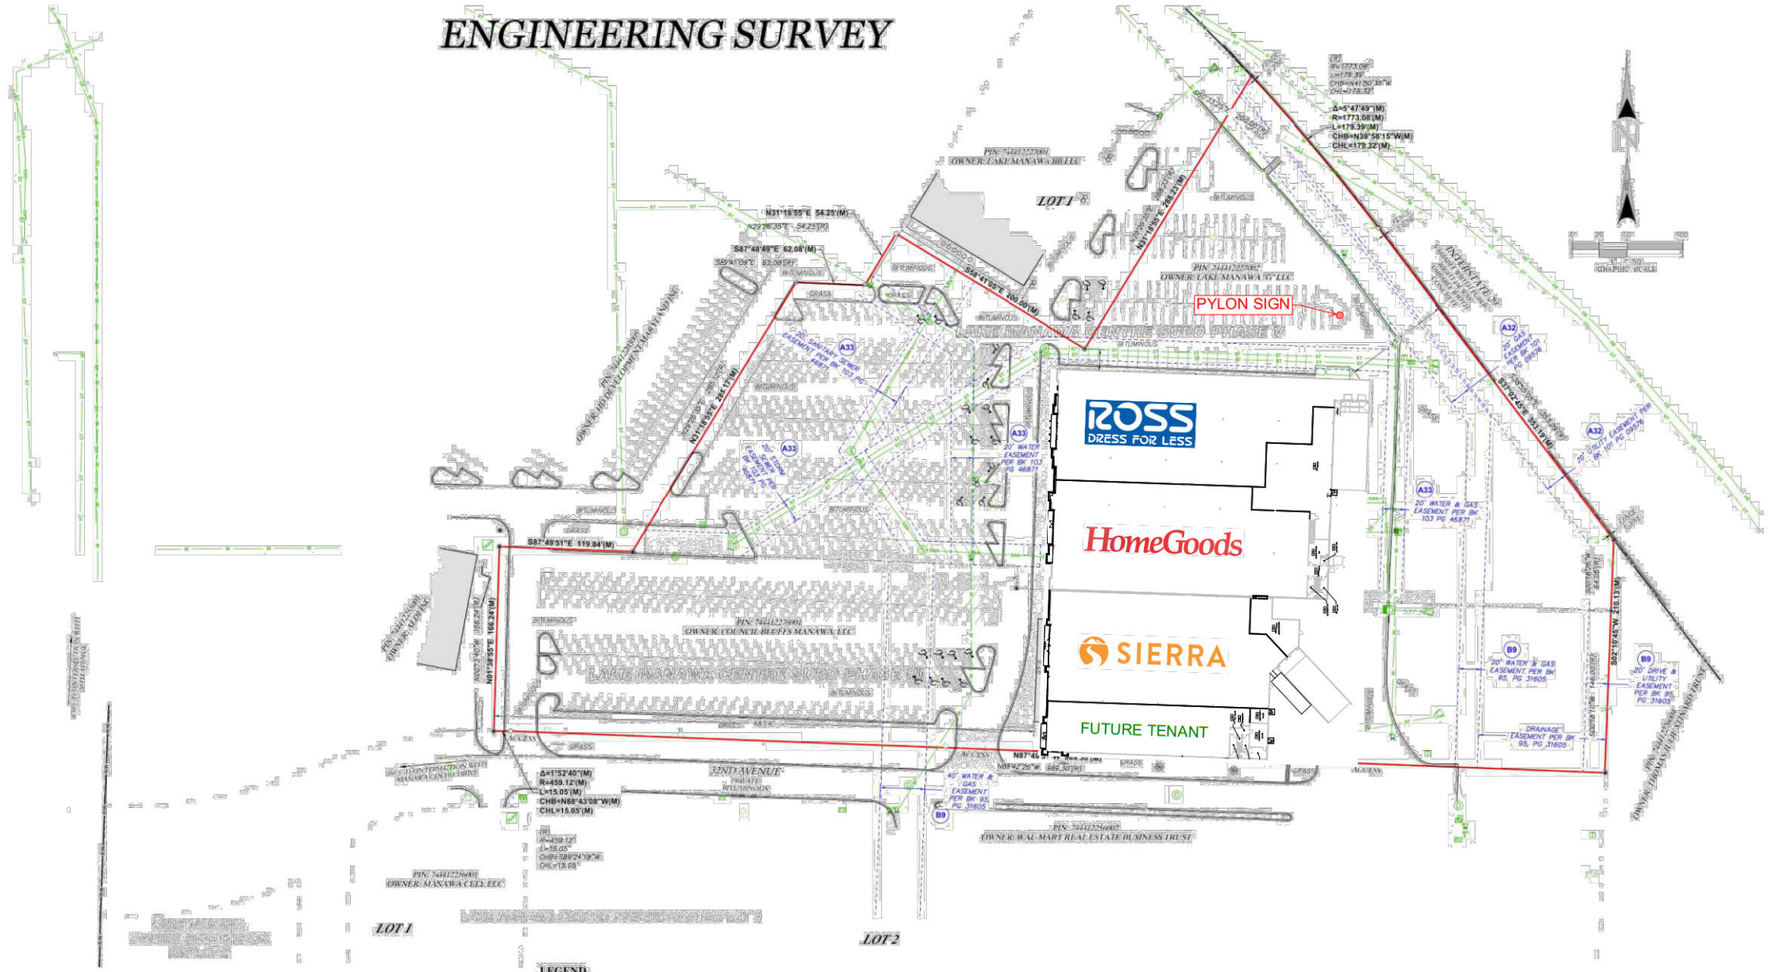

REVISIONS:	
DATE	DESCRIPTION

XCEL Consultants
120 30TH AVENUE EAST, SUITE 3
MILAN, IL 61264
(O) 309-787-9986
(F) 309-756-5540
(E) XCEL@XCELCONSULTANTSINC.COM

CHK. BY:	APV. BY:
BCH	DJK
XCEL JOB NUMBER:	
245062	
DRAWING NUMBER:	
2 OF 3	

DESIGNED: MDT
DRAWN: ILB
CHECKED: RMD
ISSUE DATE: DECEMBER 6TH, 2024
REVISIONS:
No. DATE: BY: DESCRIPTION:

THE CONCEPTS & INFORMATION CONTAINED IN THESE DRAWINGS ARE THE PROPERTY OF SCHEMMER & ASSOCIATES, AND MAY NOT BE USED IN WHOLE OR IN PART WITHOUT THE WRITTEN CONSENT OF SCHEMMER & ASSOCIATES.

100% CONSTRUCTION DOCUMENTS

SCHEMMER
Design with Purpose, Build with Confidence
1044 NORTH 115TH STREET, SUITE 300, OMAHA NEBRASKA
CA0695

ACCESS COMMERCIAL, LLC
MANAWA RETAIL - CORE & SHELL
3125 MANAWA CENTRE DR
COUNCIL BLUFFS, IA 51501
ENGINEERING SURVEY
(FOR REFERENCE ONLY)

PROJECT NO.: 09366.001

C002