

Attachment G

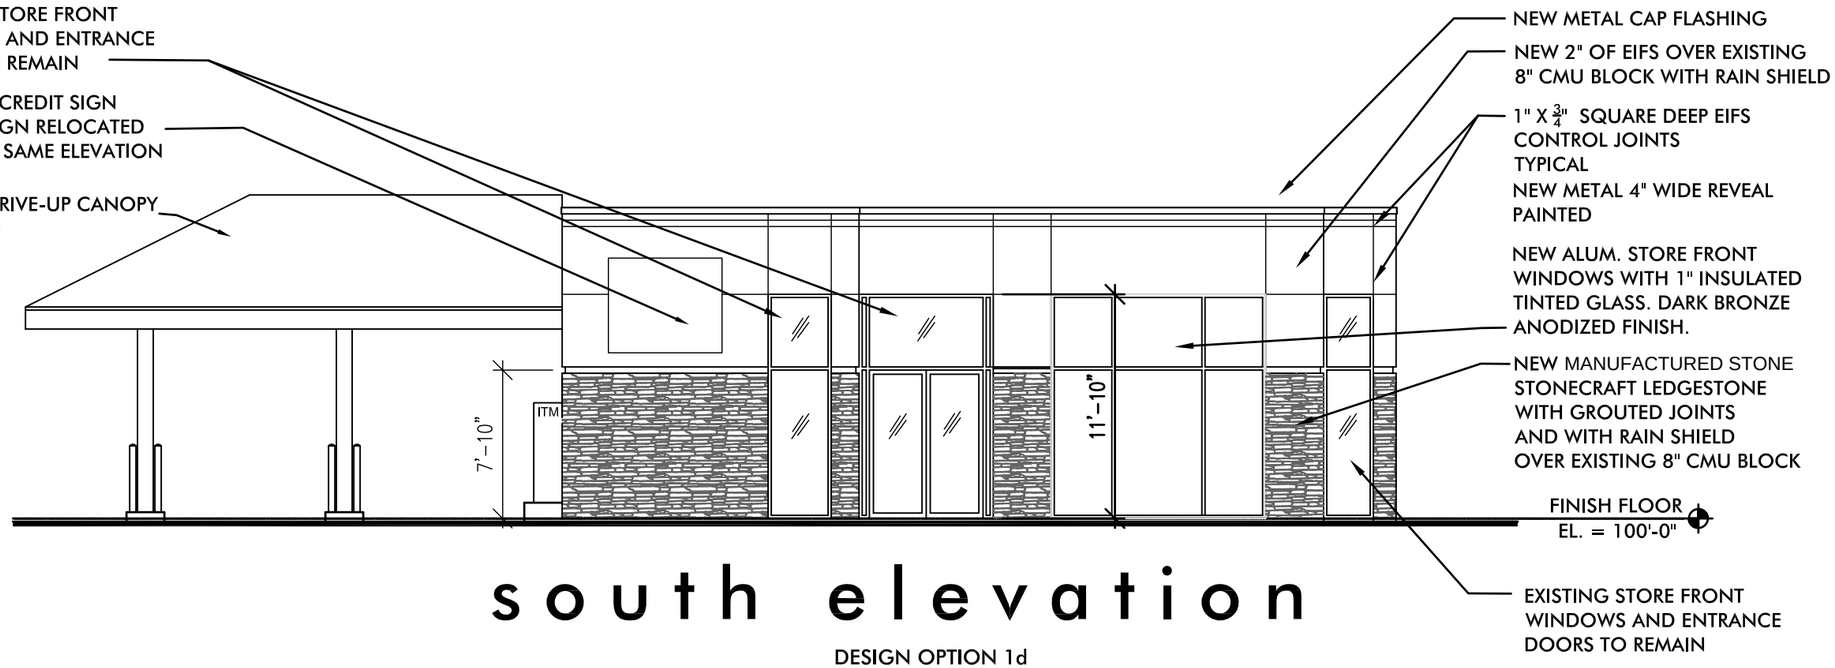


# south elevation

DESIGN OPTION 1d

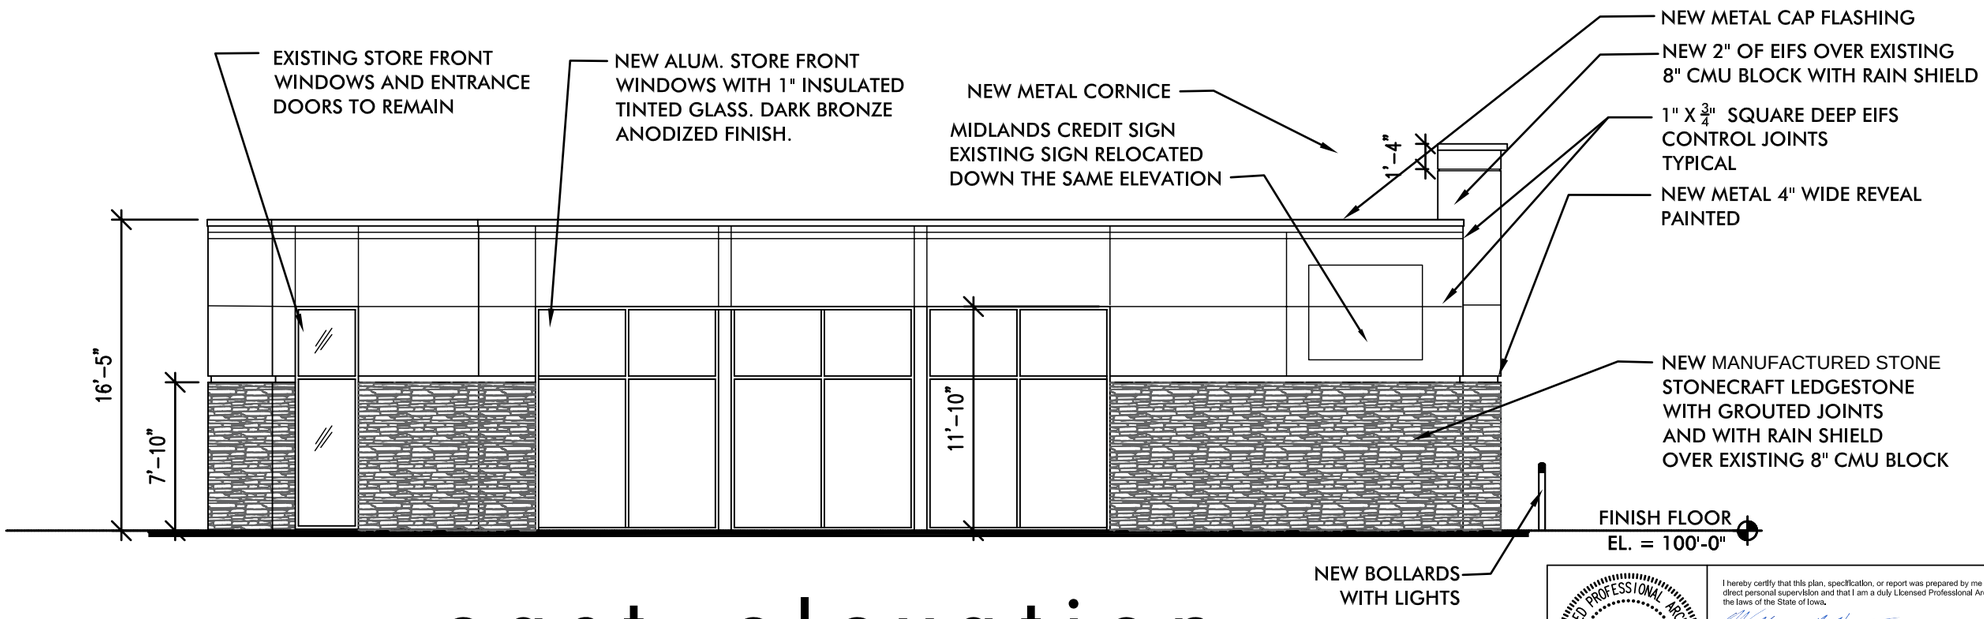


# east elevation

DESIGN OPTION 1d


PLANNING ARCHITECTURE ENGINEERING
PROCHASKA & ASSOCIATES
INTERIORS & FACILITY MANAGEMENT
11317 CHICAGO CIRCLE OMAHA, NEBRASKA 68154-2633
PHONE: 402.334.0755 FAX: 402.334.0868 E-MAIL: mail@prochaska.us


Sheet: A1.1

Project: MIDLAND CREDIT UNION
RENOVATION
1900 WEST BROADWAY STREET
COUNCIL BLUFFS, IOWA

Date: 03-03-25
Project No. 241610

LICENSED PROFESSIONAL ARCHITECT
WILLIAM R. HUEY III
ARC07625
IOWA


I hereby certify that this plan, specification, or report was prepared by me or under my direct personal supervision and that I am a duly Licensed Professional Architect under the laws of the State of Iowa.

William R. Huey III, R.A.

License No.: ARC07625


My License Renewal Date is 06-30-2026.

Pages or sheets covered by this seal: All architectural drawings and specifications.
Date Issued: 03-07-2025

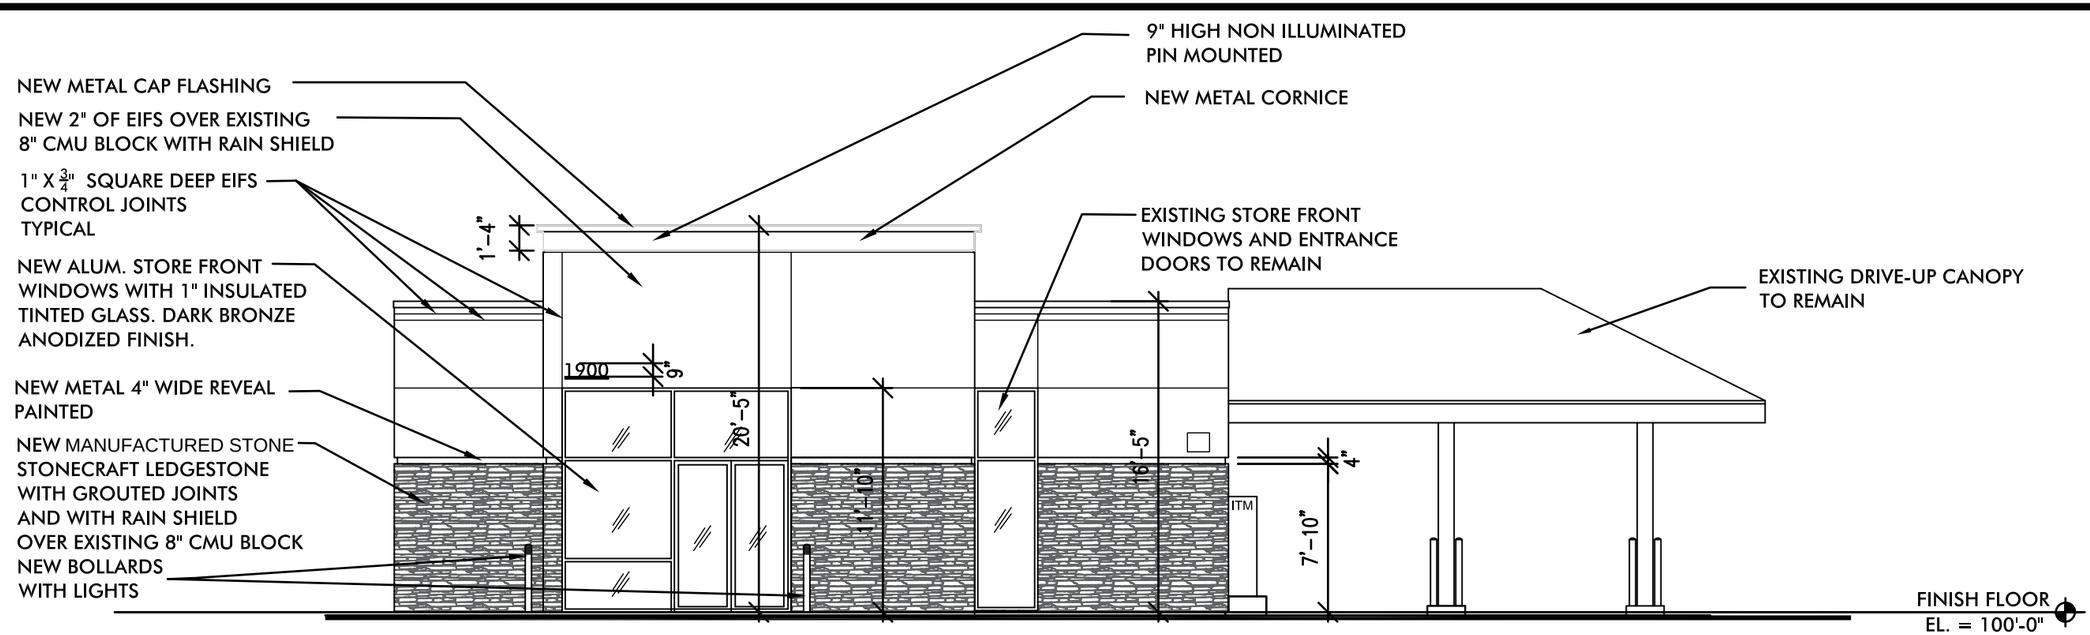


# north elevation

DESIGN OPTION 1d

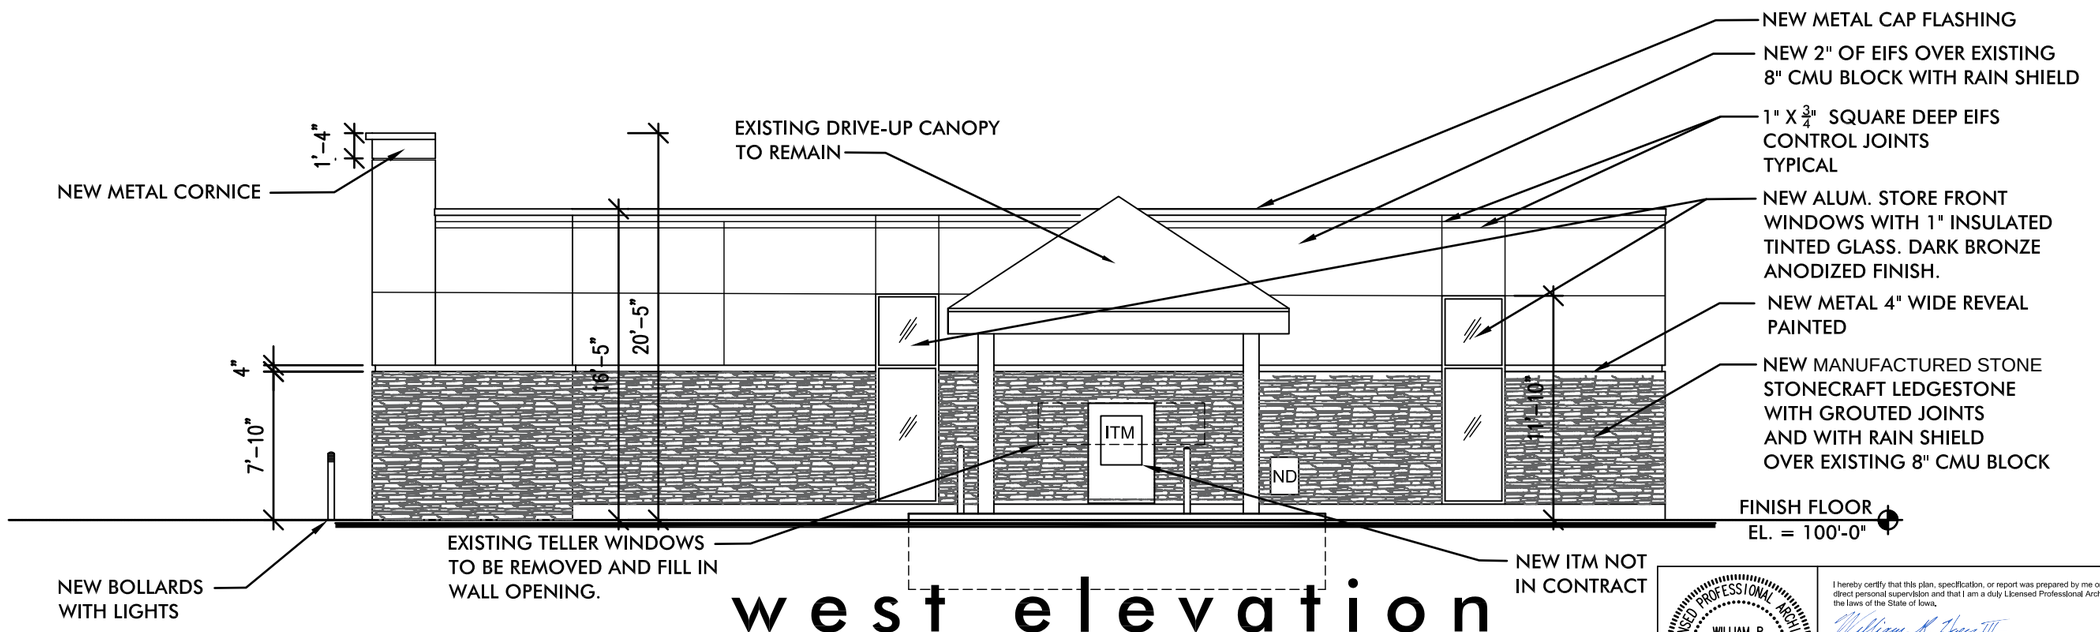


# west elevation

DESIGN OPTION 1d

PLANNING ARCHITECTURE ENGINEERING
PROCHASKA & ASSOCIATES
INTERIORS & FACILITY MANAGEMENT
11317 CHICAGO CIRCLE OMAHA, NEBRASKA 68154-2633
PHONE: 402.334.0755 FAX: 402.334.0868 E-MAIL: mail@prochaska.us

Sheet: A1.2

Project: MIDLAND CREDIT UNION
RENOVATION
1900 WEST BROADWAY STREET
COUNCIL BLUFFS, IOWA

Date: 03-03-25
Project No. 241610

LICENSED PROFESSIONAL ARCHITECT
WILLIAM R. HUEY III
ARC07625
IOWA

I hereby certify that this plan, specification, or report was prepared by me or under my direct personal supervision and that I am a duly Licensed Professional Architect under the laws of the State of Iowa.

William R. Huey III, R.A.

License No.: ARC07625

My License Renewal Date is 06-30-2026.

Pages or sheets covered by this seal: All architectural drawings and specifications.
Date Issued: 03-07-2025