
ATTACHMENT E

PLANT SCHEDULE					
LOCATION	BOTANICAL NAME	COMMON NAME	SIZE & METHOD OF HANDLING	DESIGN HEIGHT & SPREAD	QUANTITY
STREET TREE /ON-SITE LANDSCAPING	GINKGO BILOBA	GINKGO	2" CAL. B & B	50' HEIGHT, 30' SPREAD	5
	QUERCUS BICOLOR	SWAMP WHITE OAK	2" CAL. B & B	60' HEIGHT, 60' SPREAD	3
	CORNUS MAS	DOGWOOD, CORNELIANCHERRY	2" CAL. B & B	25' HEIGHT, 20' SPREAD	6
	MAGNOLIA SPP.	MAGNOLIA	2" CAL. B & B	25' HEIGHT, 20' SPREAD	4
	EUONYMOUS FORTUNEI	WINTERCREEPER	2 GAL. B & B	3' HEIGHT, 4' SPREAD	103

LEGEND

- EXISTING PAVEMENT
- EXISTING PROPERTY LINE
- EXISTING EASEMENT
- EXISTING SANITARY SEWER
- EXISTING UNDERGROUND ELECTRIC
- EXISTING OVERHEAD ELECTRIC
- EXISTING WATER MAIN
- EXISTING STORM SEWER
- EXISTING COMMUNICATION LINES
- PROPOSED STORM SEWER
- PROPOSED UNDERGROUND DETENTION SYSTEM
- PROPOSED SANITARY SEWER
- PROPOSED WATER MAIN
- PROPOSED PAVEMENT
- PROPOSED PROPERTY LINE
- PROPOSED BUILDING WALL
- PROPOSED CURB INLET
- GAS VALVE
- FIRE HYDRANT
- POWER POLE
- SANITARY MANHOLE
- STORM MANHOLE
- CURB INLET
- LIGHT POLE
- PROPOSED SHRUB
- PROPOSED ORNAMENTAL TREE
- PROPOSED CANOPY TREE

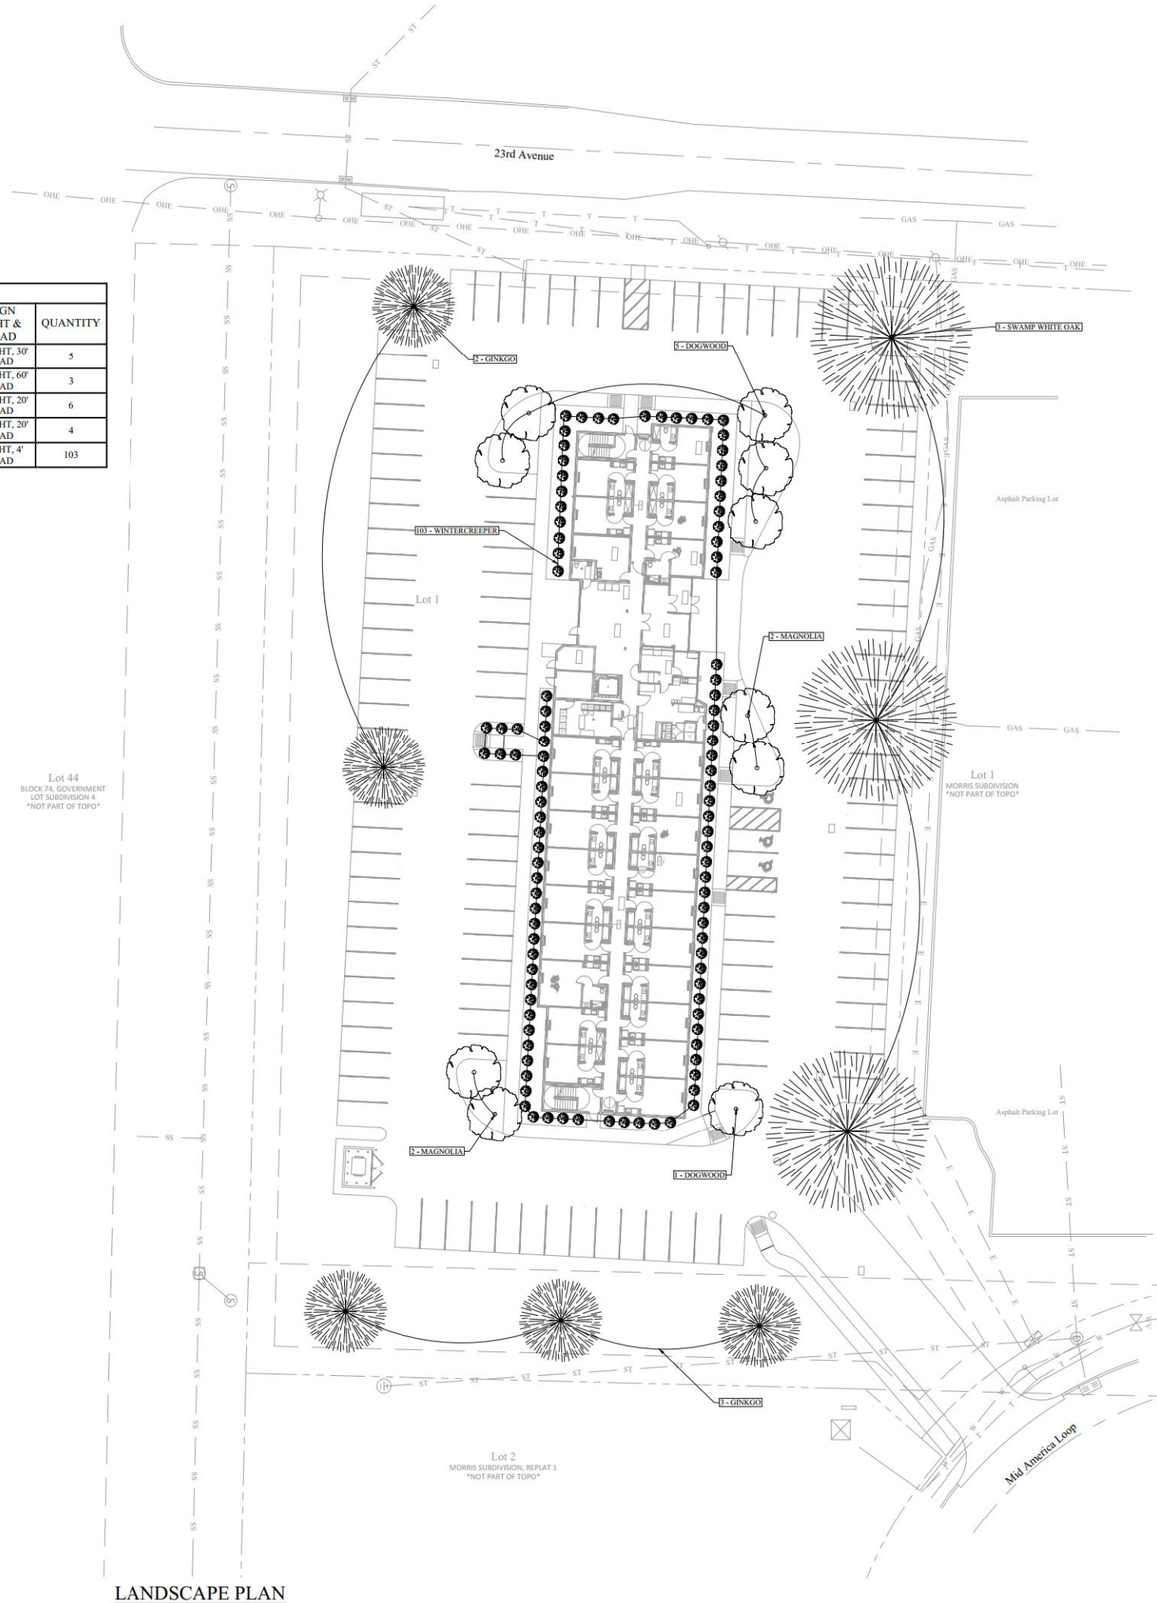

LANDSCAPE PLAN
SCALE = 1" = 20'-0"

IOWA ONE CALL

N W E S

20 0 20 40
scale 10 feet

FoleyShald ENGINEERING
14503 GROVER STREET, SUITE 102 | OMAHA, NE 68144

REVISIONS

NUMBER	DATE	DESCRIPTION

HCI Council Bluffs Hotel

Council Bluffs, IA

FSE: CA-4197
FSE #: 105.001

May 13, 2025

LICENSED PROFESSIONAL ENGINEER
ANDREW L. RECH
P25096
IOWA

Landscape Plan
C6.01