
Attachment 'G'

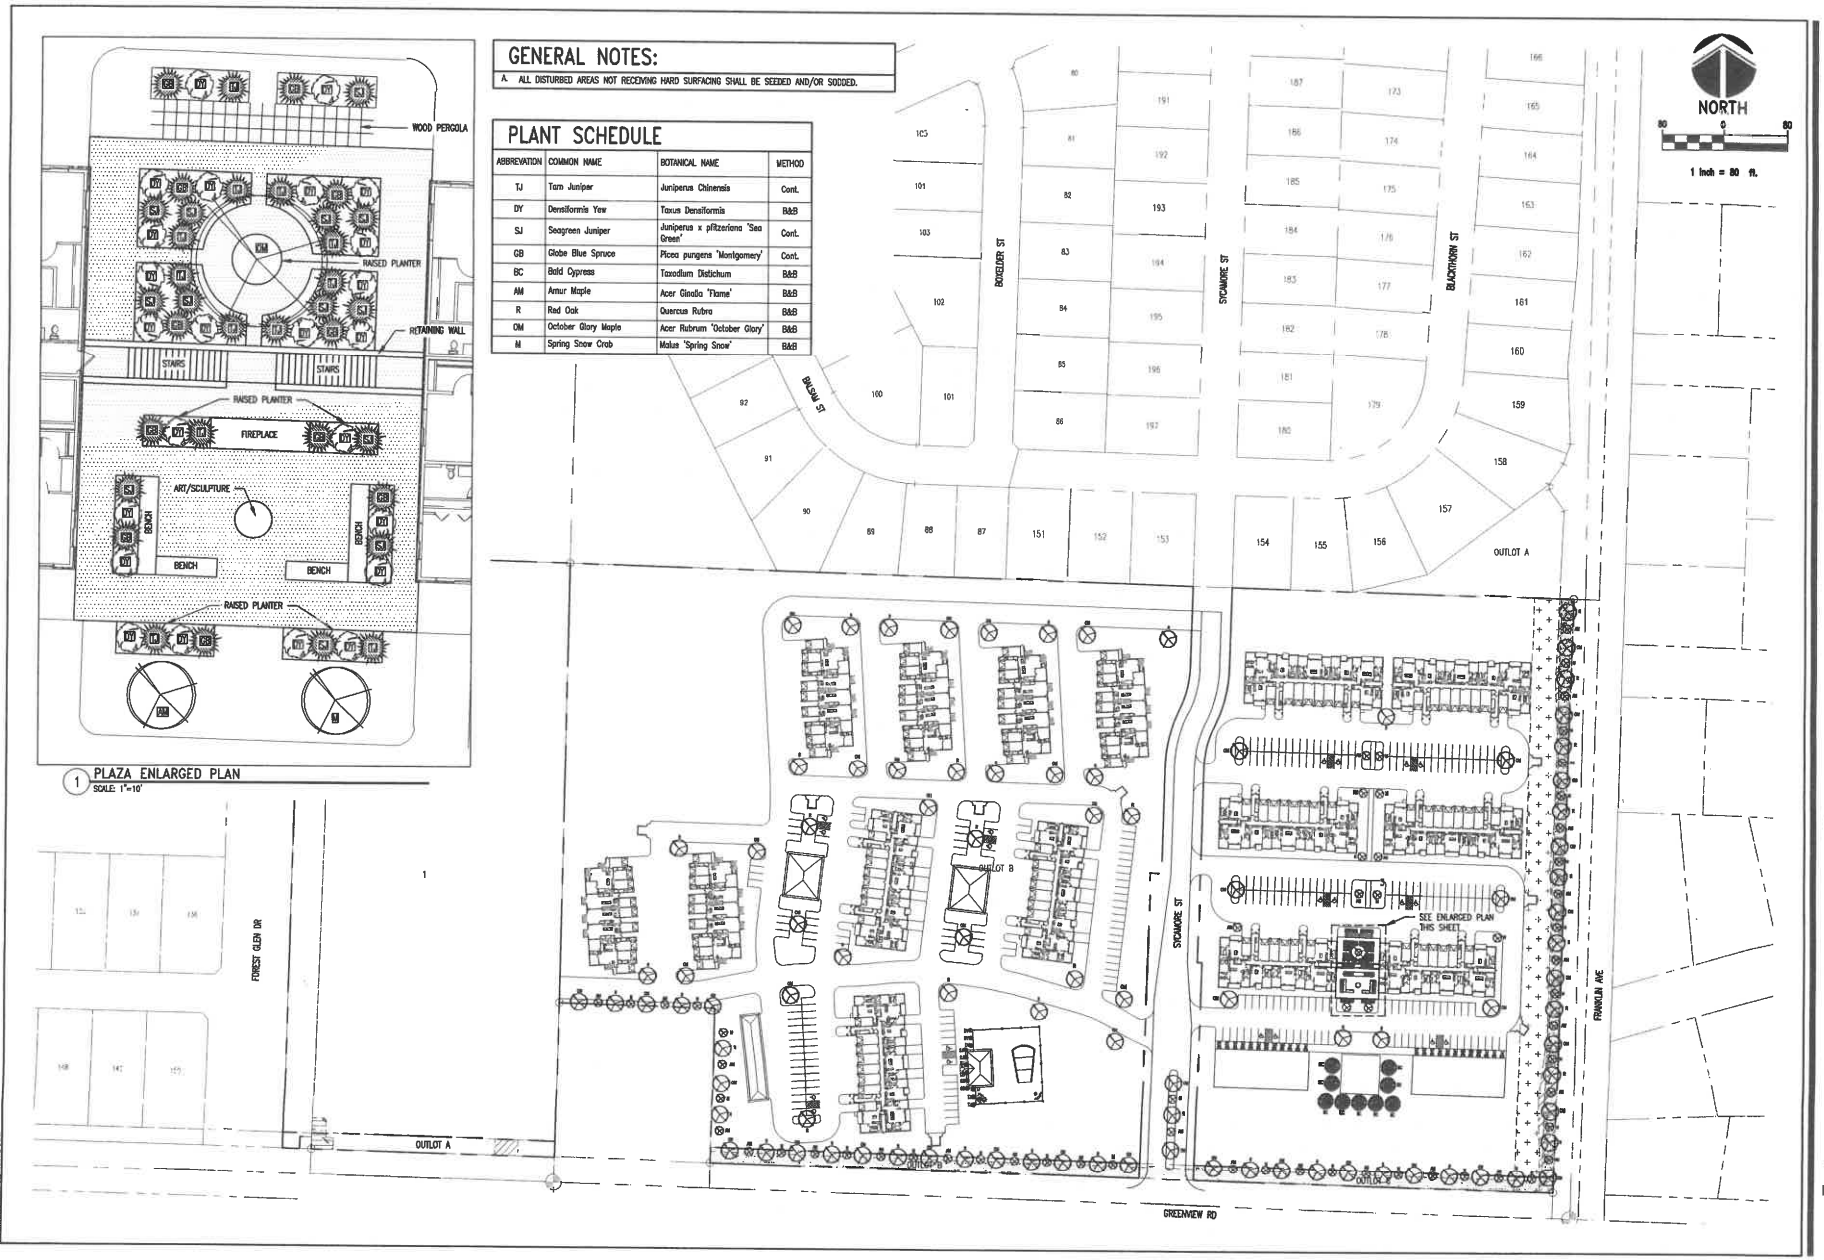

DESIGNED: RMD
DRAWN: DJK
CHECKED: CDH
ISSUE DATE: 03/15/2022
REVISIONS:
No.: DATE: BY: DESCRIPTION:

THE DRAWINGS, DESIGNS AND IDEAS INCORPORATED HEREIN, AS AN INSTRUMENT OF SERVICE, ARE THE PROPERTY OF SCHEMMER AND SHALL NOT BE USED IN WHOLE OR IN PART FOR ANY OTHER PROJECT WITHOUT THE WRITTEN AUTHORIZATION OF THE ARCHITECT.

SCHEMMER
ARCHITECTS | ENGINEERS | PLANNERS

WHISPERING OAKS
PHASE V
PRELIMINARY PLANS
COUNCIL BLUFFS, IA

PROPOSED LANDSCAPE PLAN

PROJECT NO.: 06519.204

C106