CHARLES E. LAKIN HUMAN SERVICES CAMPUS | SCHEMATIC DESIGN

CHARLES E. LAKIN
HUMAN SERVICES
CAMPUS

slate
ARCHITECTURE

CHARLES E.
LAKIN
FOUNDATION

17 MARCH 2022



MAT-1_HPC LAMINATE
MFR: TRESPA
PRODUCT: PURA SIDING
COLOR: GRAY

MAT-2_MODULAR BRICK
MFR: ENDICOTT
PRODUCT: FULL BRICK
COLOR: CUSTOM BLEND

MAT-3_HPC LAMINATE
MFR: TRESPA
PRODUCT: PURA SIDING
COLOR: CLASSIC OAK

MAT-4_GLAZING
MFR: TBD
PRODUCT: INSUL. GLASS
COLOR: TINT (TBD)

CONCEPT IMAGE_NOT TO SCALE

CHARLES E. LAKIN HUMAN SERVICES CAMPUS | SCHEMATIC DESIGN

17 MARCH 2022

CHARLES E. LAKIN FOUNDATION

slate ARCHITECTURE



MAT-1_HPC LAMINATE
MFR: TRESPA
PRODUCT: PURA SIDING
COLOR: GRAY

MAT-2_MODULAR BRICK
MFR: ENDICOTT
PRODUCT: FULL BRICK
COLOR: CUSTOM BLEND

MAT-3_HPC LAMINATE
MFR: TRESPA
PRODUCT: PURA SIDING
COLOR: CLASSIC OAK

MAT-4_GLAZING
MFR: TBD
PRODUCT: INSUL. GLASS
COLOR: TINT (TBD)

CONCEPT IMAGE_NOT TO SCALE

CHARLES E. LAKIN HUMAN SERVICES CAMPUS | SCHEMATIC DESIGN

17 MARCH 2022

CHARLES E. LAKIN FOUNDATION

slate ARCHITECTURE



CONCEPT IMAGE_BIRDSEYE

CHARLES E. LAKIN HUMAN SERVICES CAMPUS | SCHEMATIC DESIGN

17 MARCH 2022

CHARLES E. LAKIN FOUNDATION

slate ARCHITECTURE



CONCEPT IMAGE_BIRDSEYE

CHARLES E. LAKIN HUMAN SERVICES CAMPUS | SCHEMATIC DESIGN

17 MARCH 2022

CHARLES E. LAKIN FOUNDATION

slate ARCHITECTURE




FRONT ELEVATION



SIDE ELEVATION



REAR ELEVATION

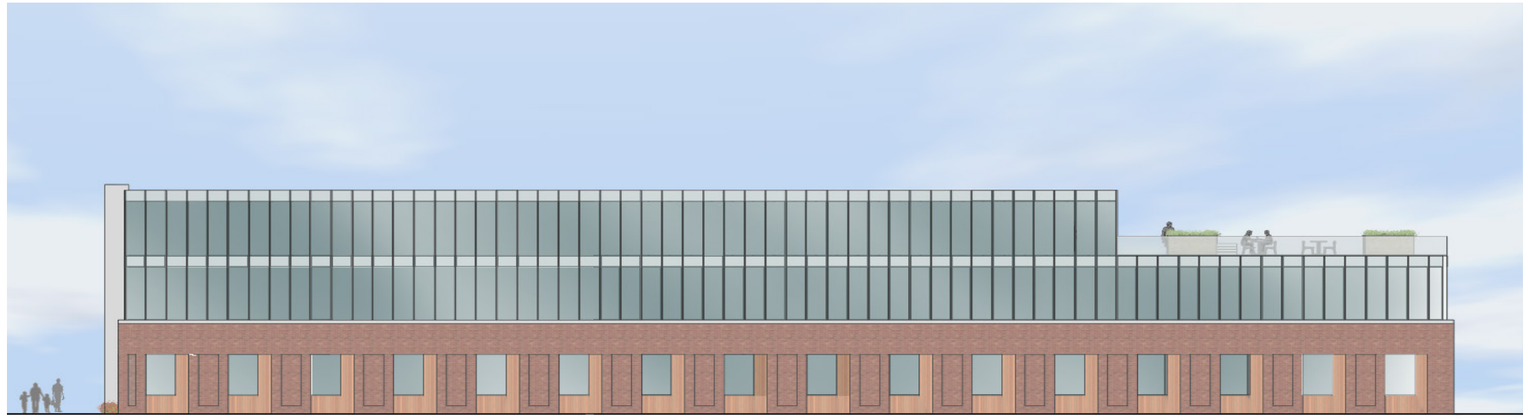

SIDE ELEVATION

CONCEPT IMAGE_ELEVATIONS

CHARLES E. LAKIN HUMAN SERVICES CAMPUS | SCHEMATIC DESIGN

17 MARCH 2022

CHARLES E. LAKIN FOUNDATION

slate ARCHITECTURE