
Attachment H

LAKIN FAMILY CAMPUS | SIGNAGE PACKAGE

slate ARCHITECTURE

CHARLES E. LAKIN FOUNDATION

23 MARCH 2022

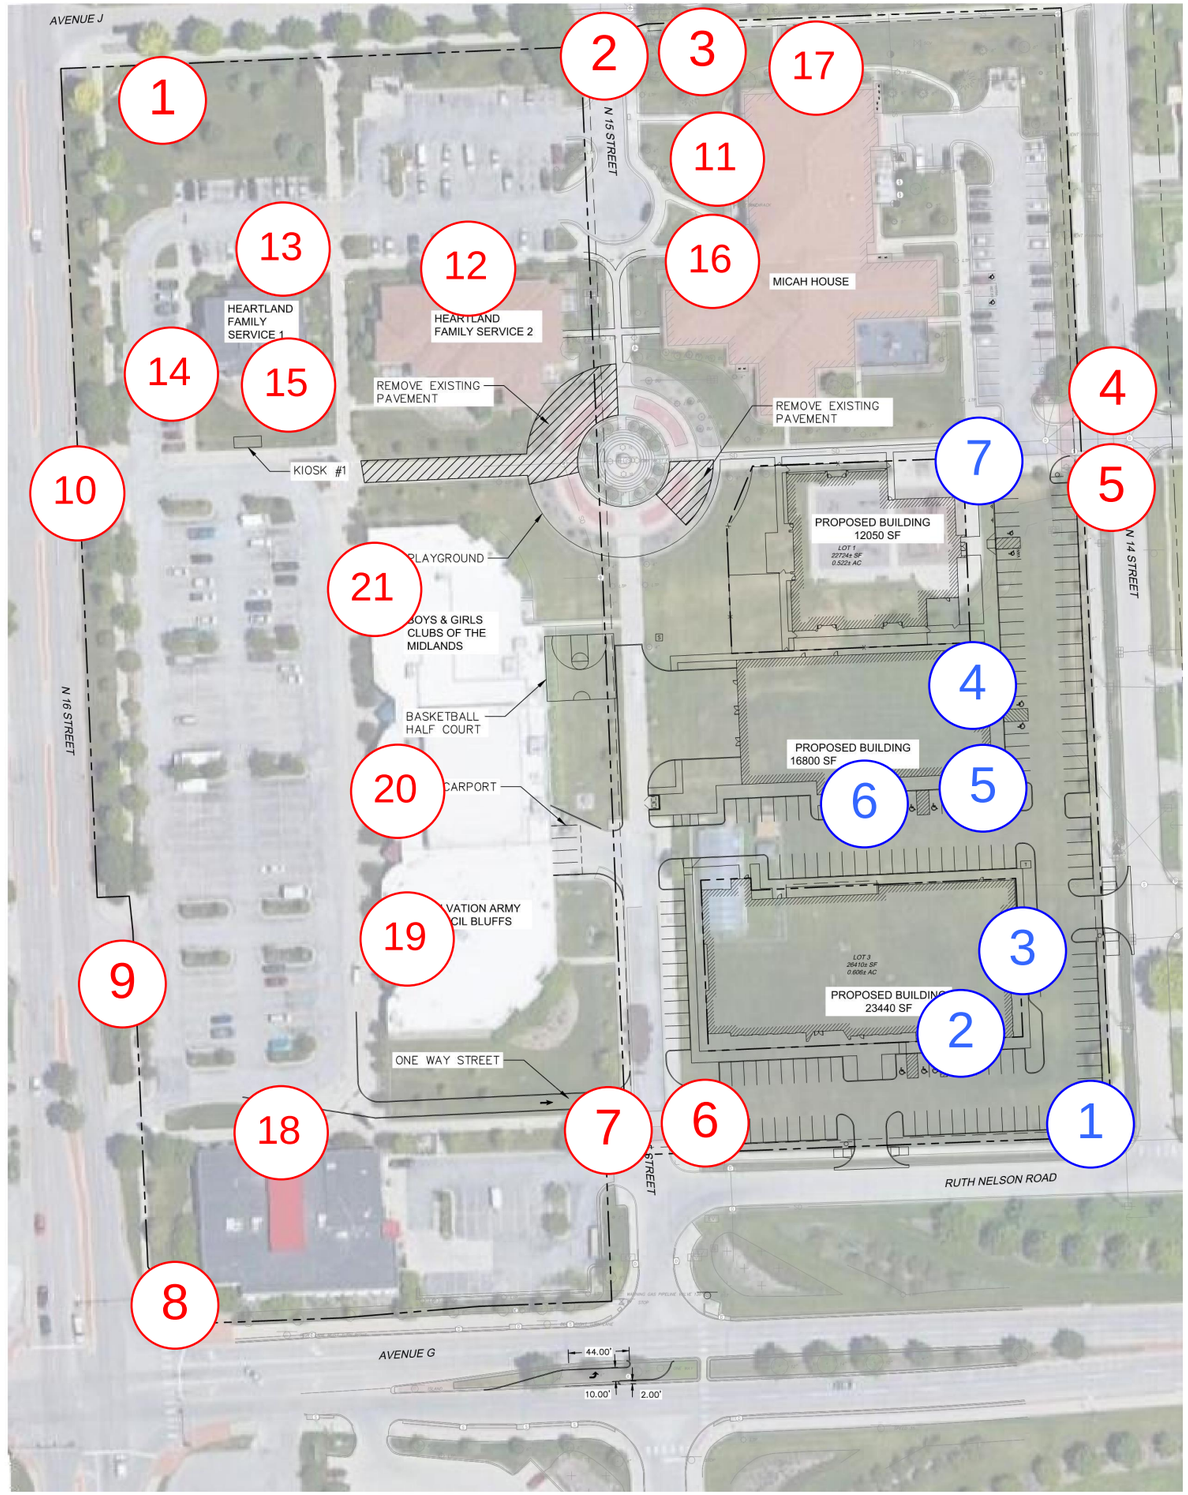

x Existing

x Proposed

CAMPUS MASTER PLAN_NOT TO SCALE

LAKIN FAMILY CAMPUS | SIGNAGE PACKAGE

slate ARCHITECTURE

CHARLES E. LAKIN FOUNDATION

23 MARCH 2022



Overall monument:
21'-0" L x 4'-9" H
= 99.75 sq. ft.

Overall Signage:
10'-10" L x 10" H = 9.03 sq. ft.
7'-0" L x 4.5" H = 2.63 sq. ft
= 11.65 sq. ft.

1 - EXISTING GROUND MONUMENT_CORNER OF 16TH & J

LAKIN FAMILY CAMPUS | SIGNAGE PACKAGE

slate ARCHITECTURE

CHARLES E. LAKIN FOUNDATION

23 MARCH 2022



Overall monument:
12'-0" L x 4'-0" H
= 48 sq. ft.

Overall Signage:
6'-8" L x 12" H = 6.65 sq. ft.


2 & 3 - EXISTING GROUND MONUMENT_CORNER OF 15TH & J



Overall monument:
12'-0" L x 4'-0" H
= 48 sq. ft.

Overall Signage:
6'-8" L x 12" H = 6.65 sq. ft.

4 & 5 - EXISTING GROUND MONUMENT_CORNER OF 14TH & I

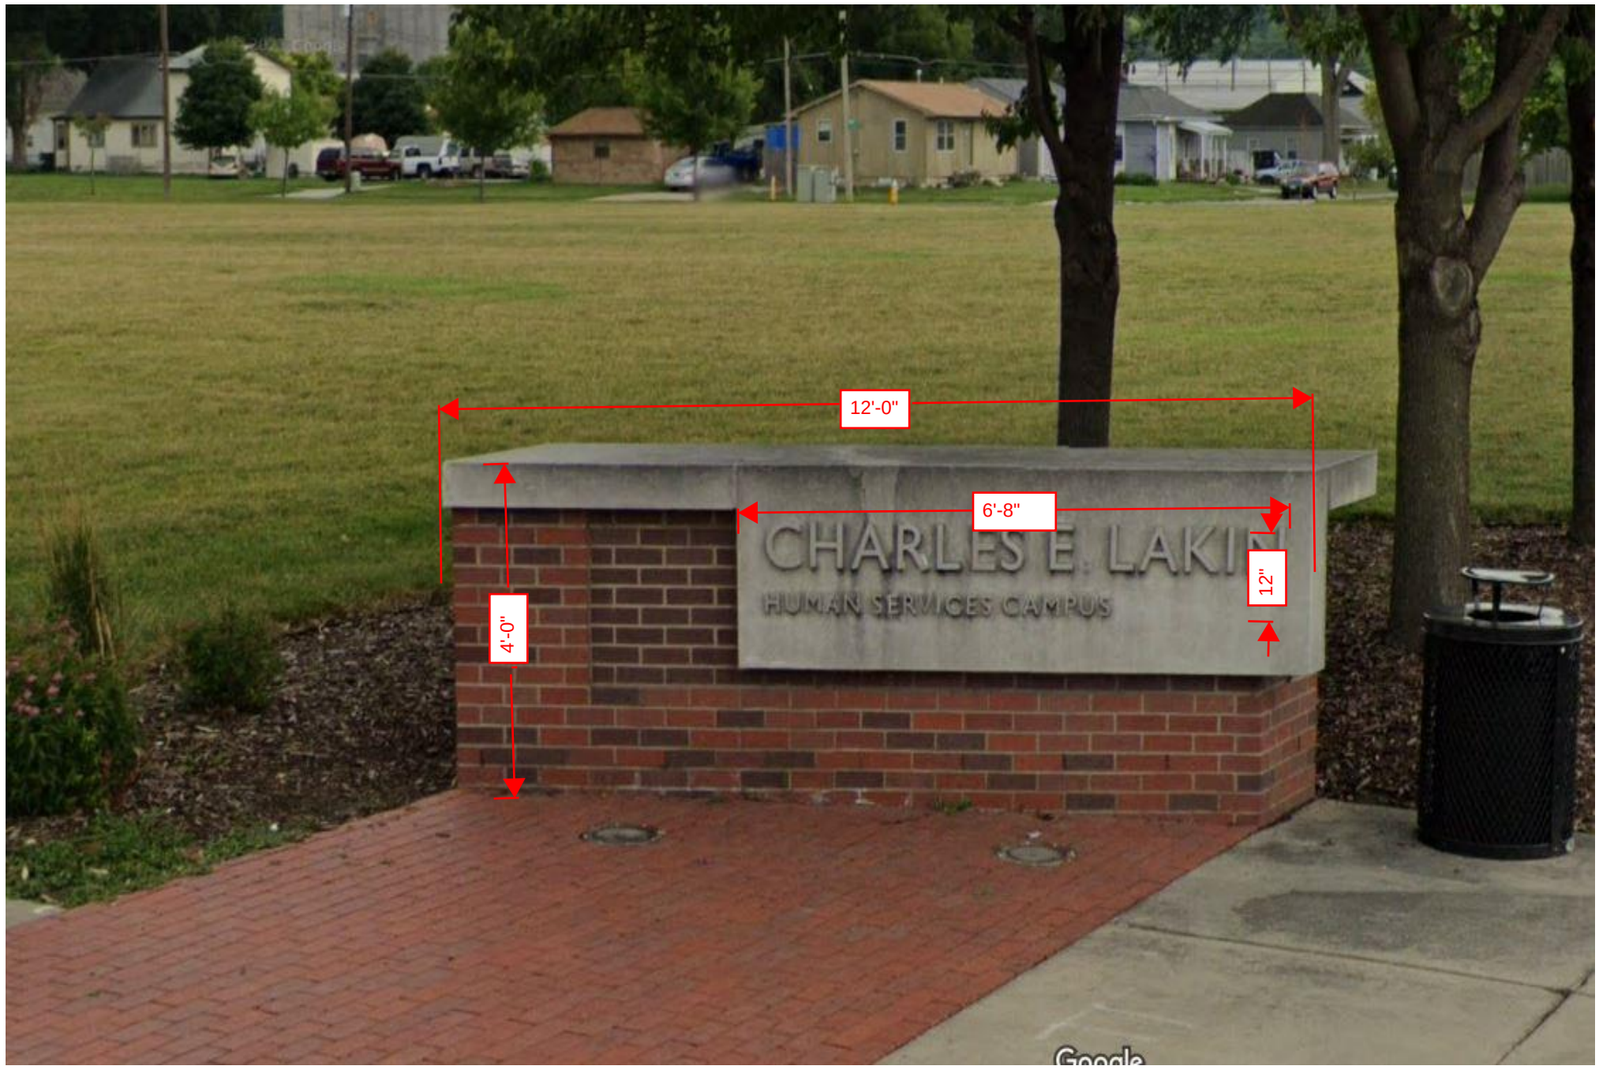

Overall monument:
12'-0" L x 4'-0" H
= 48 sq. ft.

Overall Signage:
6'-8" L x 12" H = 6.65 sq. ft.

6 & 7 - EXISTING GROUND MONUMENT_CORNER OF 15TH & RUTH NELSON



Overall monument:
21'-0" L x 4'-9" H
= 99.75 sq. ft.

Overall Signage:
10'-10" L x 10" H = 9.03 sq. ft.
7'-0" L x 4.5" H = 2.63 sq. ft
= 11.65 sq. ft.

8 - EXISTING GROUND MONUMENT_CORNER OF 16TH & G

LAKIN FAMILY CAMPUS | SIGNAGE PACKAGE

slate ARCHITECTURE

CHARLES E. LAKIN FOUNDATION

23 MARCH 2022



Overall monument:
12'-0" L x 4'-0" H
= 48 sq. ft.

Overall Signage:
6'-8" L x 12" H = 6.65 sq. ft.


9 - EXISTING GROUND MONUMENT_PARKING ACCESS OFF 16TH




Overall monument:
12'-0" L x 4'-0" H
= 48 sq. ft.

Overall Signage:
6'-8" L x 12" H = 6.65 sq. ft.

10 - EXISTING GROUND MONUMENT_PARKING ACCESS OFF 16TH

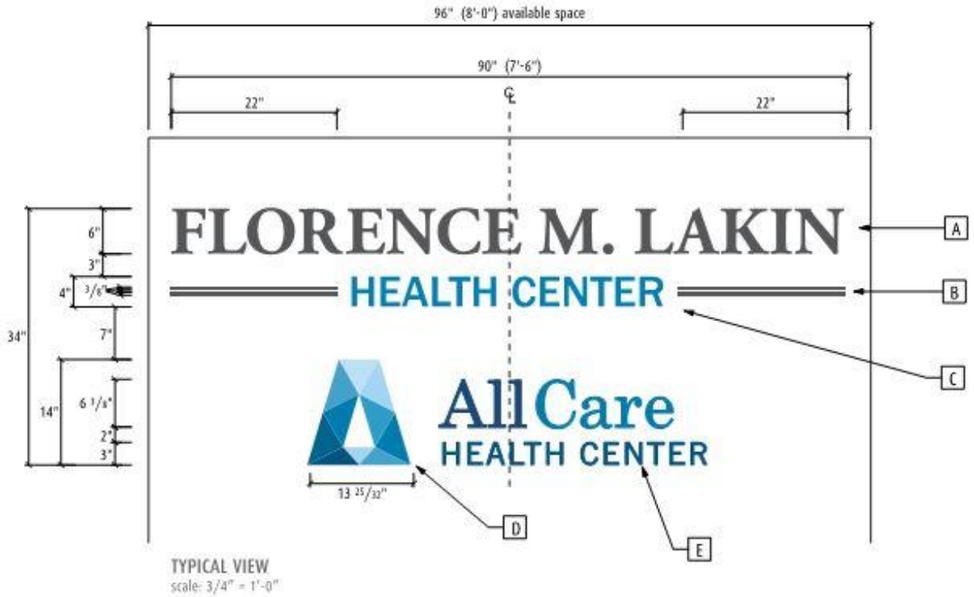


TYPICAL VIEW
scale: 3/4" = 1'-0"

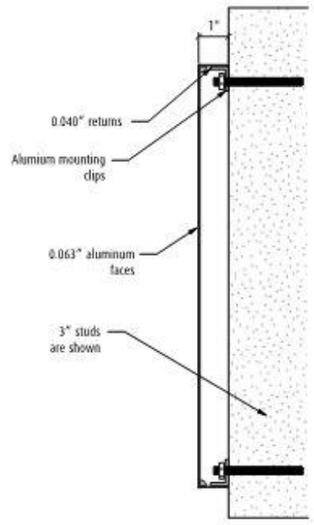

SECTION VIEW
scale: 3" = 1'-00"

LOGO COLOR CHART

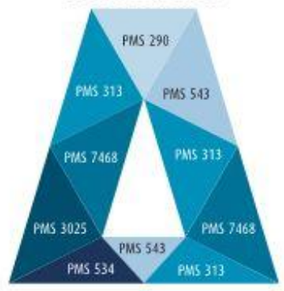

Overall Signage:
8'-0" L x 34" H = 22.66 sq. ft.




Overall Signage:
6'-0" L x 2'-0" H = 12 sq. ft. (est.)

12 - EXISTING BUILDING SIGNAGE_HEARTLAND FAMILY SERVICE BUILDING



Overall Signage:
7'-7" L x 3'-0" H = 22.5 sq. ft. (est.)

13, 14, & 15 - EXISTING BUILDING SIGNAGE_HEARTLAND FAMILY SERVICE

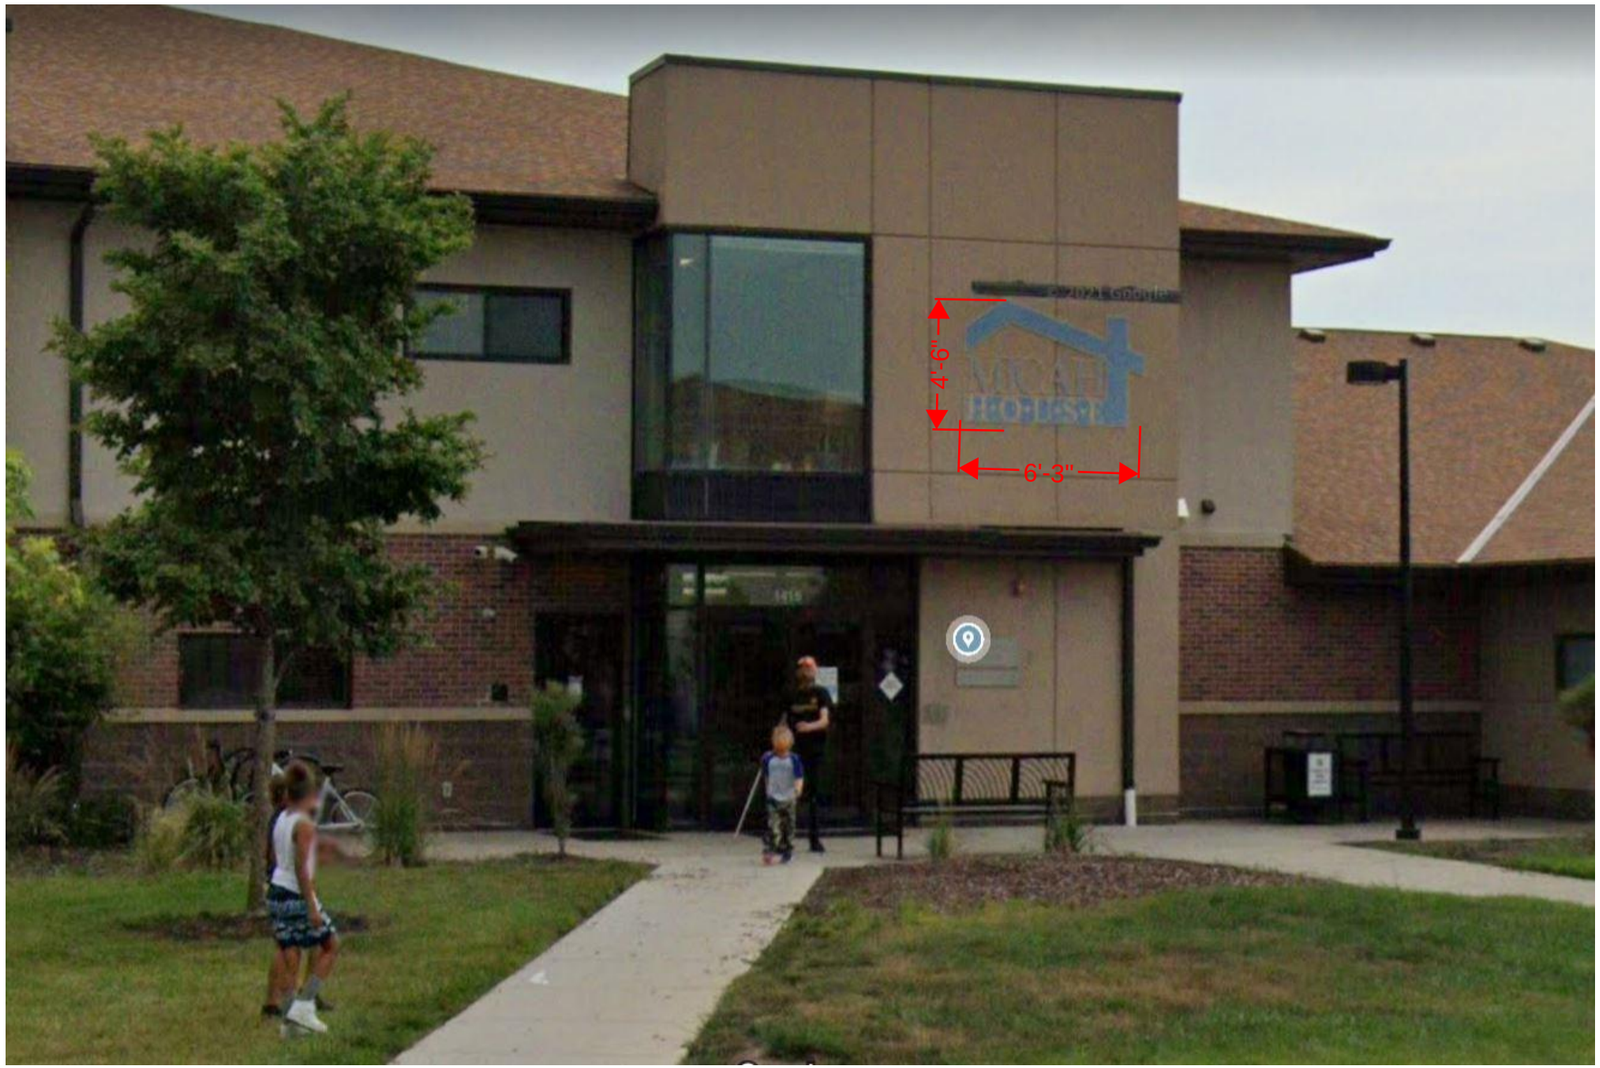

Overall Signage:
6'-3" L x 4'-6" H = 28.125 sq. ft. (est.)

16 & 17 - EXISTING BUILDING SIGNAGE_MICAH HOUSE

LAKIN FAMILY CAMPUS | SIGNAGE PACKAGE

slate ARCHITECTURE

CHARLES E. LAKIN FOUNDATION

23 MARCH 2022



Overall Signage:
8'-1" L x 5'-1" H = 41.09 sq. ft. (actual)

18 - EXISTING BUILDING SIGNAGE_LAKIN FAMILY FOUNDATION



Overall Signage:
24'-6" L x 4'-6" H = 110.25 sq. ft. (est.)

Overall Logo:
7'-0" L x 6'-6" H = 45.5 sq. ft. (est.)

19 - EXISTING BUILDING SIGNAGE_THE SALVATION ARMY



Overall Signage:
25'-0" L x 5'-0" H = 125 sq. ft. (est.)

20 - EXISTING BUILDING SIGNAGE_CAMPUS SIGNAGE



Overall Signage:
20'-0" L x 4'-6" H = 90 sq. ft. (est.)

Overall Logo:
8'-0" L x 4'-6" H = 36 sq. ft. (est.)

21 - EXISTING BUILDING SIGNAGE_BOYS AND GIRLS CLUBS



Overall monument:
21'-0" L x 4'-9" H
= 99.75 sq. ft.

Overall Signage:
10'-10" L x 10" H = 9.03 sq. ft.
7'-0" L x 4.5" H = 2.63 sq. ft
= 11.65 sq. ft.

1 - PROPOSED GROUND MONUMENT_CORNER OF 14TH & RUTH NELSON RD



Overall Signage:
25'-0" L x 9'-0" H = 225 sq. ft. (est.)

2 - PROPOSED BUILDING SIGNAGE_FUTURE HEARTLAND FAMILY SERVICE



Overall Signage:
18'-0" L x 2'-0" H = 36 sq. ft. (est.)

3 - PROPOSED BUILDING SIGNAGE_FUTURE HEARTLAND FAMILY SERVICE



Overall Signage:
8'-0" L x 3'-0" H = 24 sq. ft. (est.)

4 - PROPOSED BUILDING SIGNAGE_FUTURE LAKIN BUILDING




Overall Signage:
8'-0" L x 3'-0" H = 24 sq. ft. (est.)

5 - PROPOSED BUILDING SIGNAGE_FUTURE LAKIN BUILDING



Overall Signage:
35'-0" L x 7'-0" H = 245 sq. ft. (est.)

6 - PROPOSED BUILDING SIGNAGE_FUTURE LAKIN BUILDING

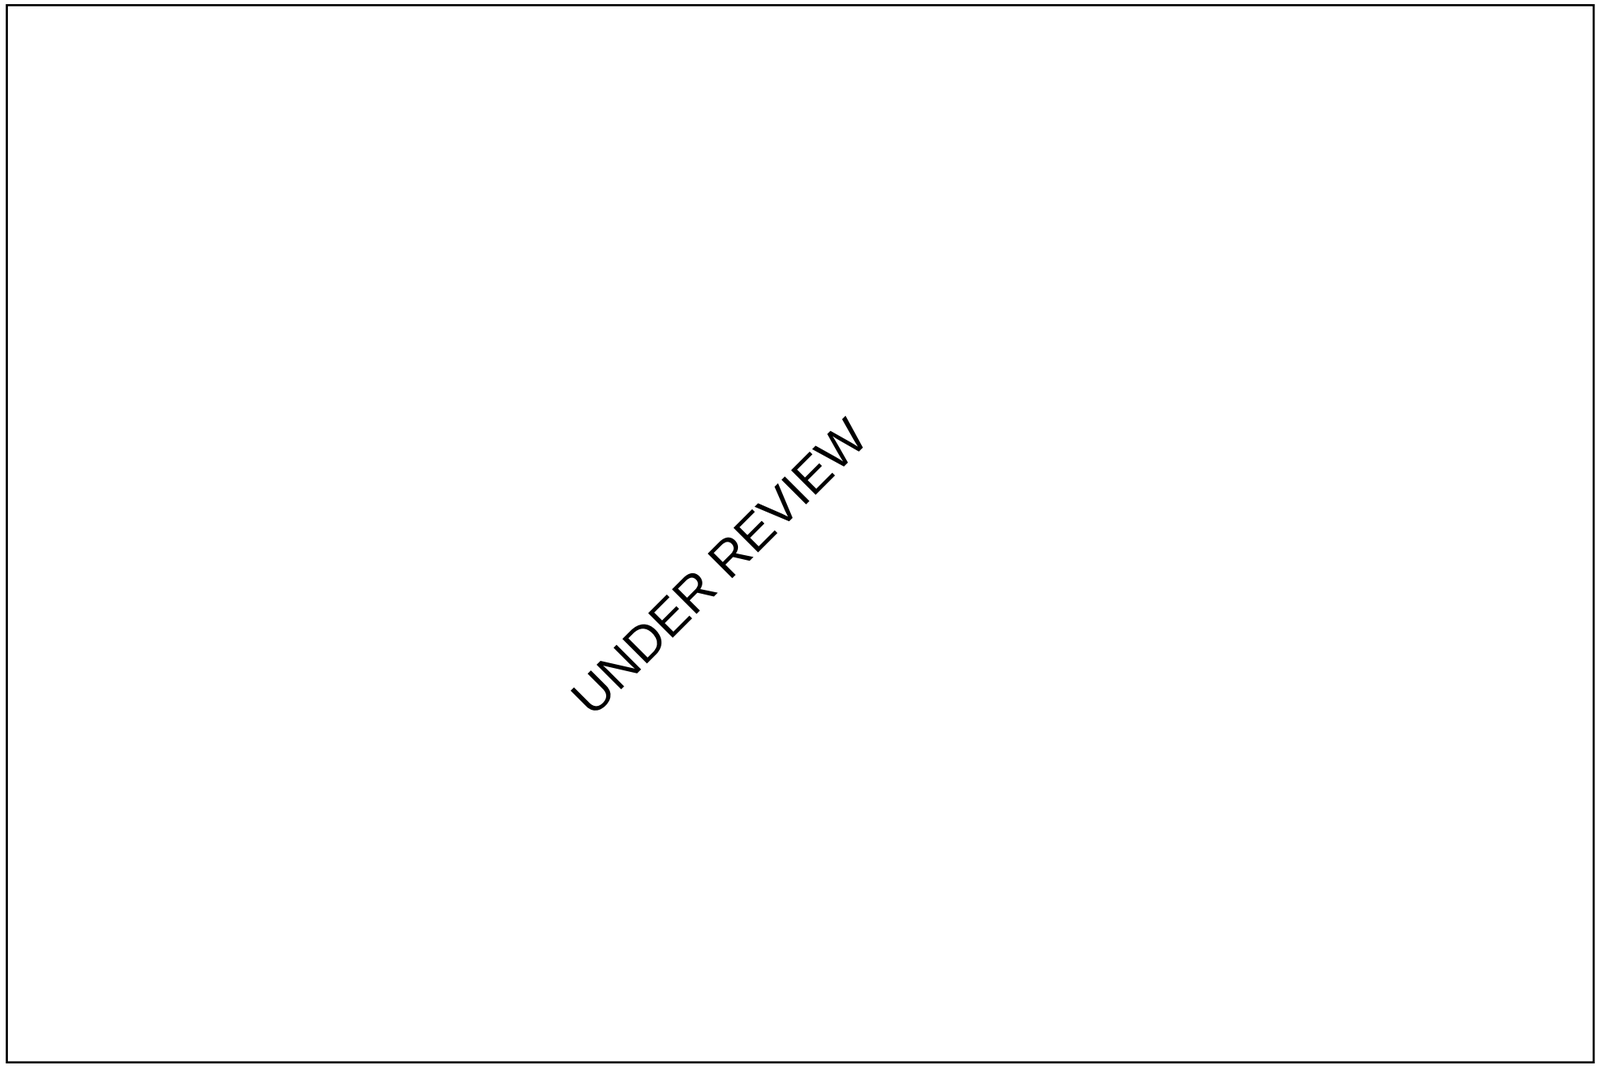

Overall Signage:
32 sq. ft. (est.)

7 - PROPOSED GROUND MOUNUMENT _FUTURE MICAH BUILDING