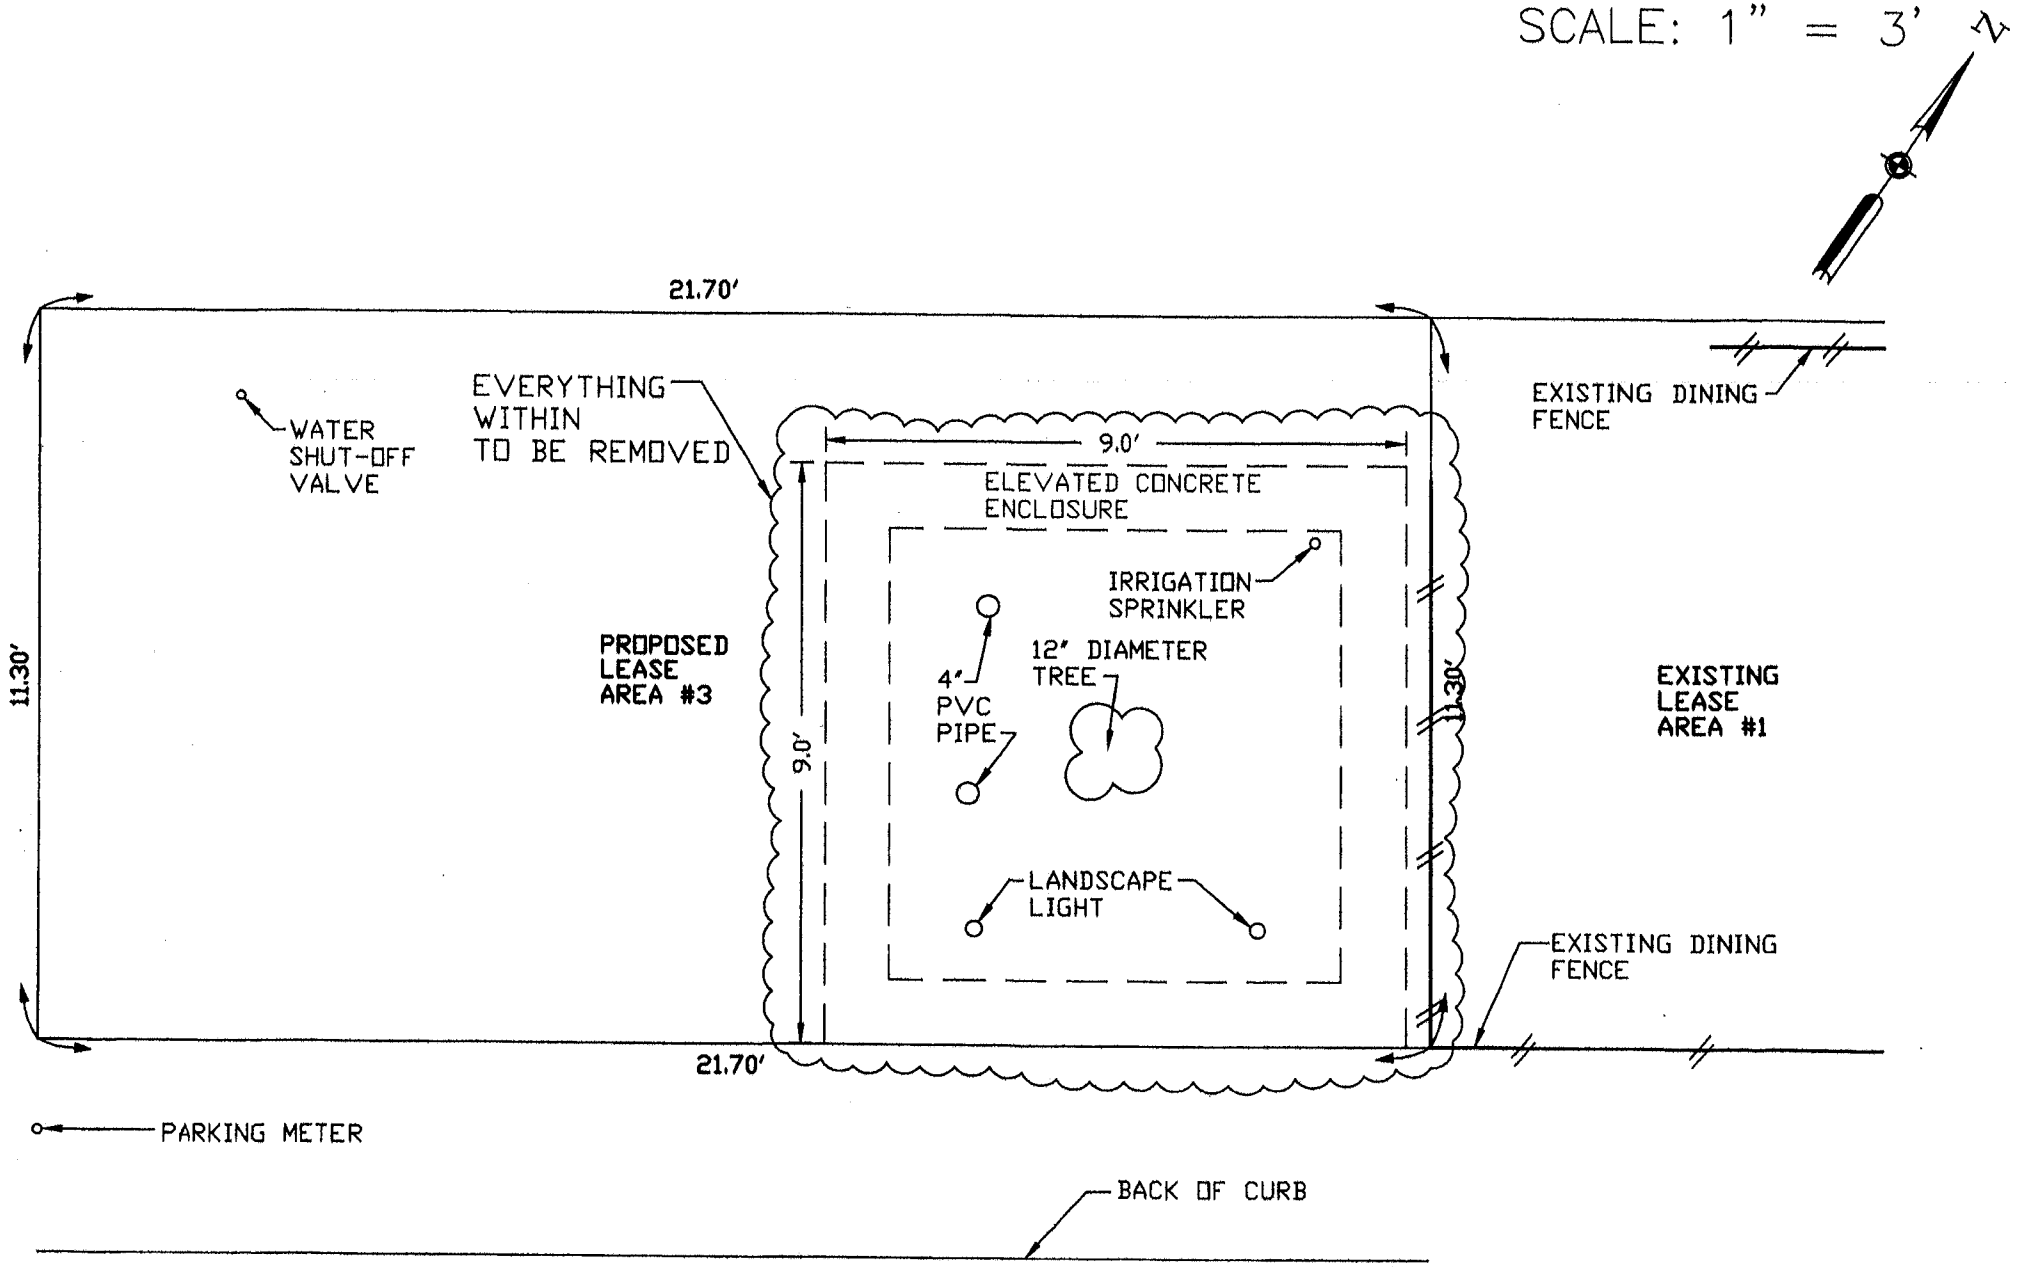

SCALE: 1" = 3'
21.70'
EVERYTHING WITHIN TO BE REMOVED
WATER SHUT-OFF VALVE
EXISTING DINING FENCE
9.0'
ELEVATED CONCRETE ENCLOSURE
IRRIGATION SPRINKLER
PROPOSED LEASE AREA #3
4" PVC PIPE
12" DIAMETER TREE
11.30'
9.0'
11.30'
EXISTING LEASE AREA #1
LANDSCAPE LIGHT
EXISTING DINING FENCE
21.70'
PARKING METER
BACK OF CURB
WEST BROADWAY