

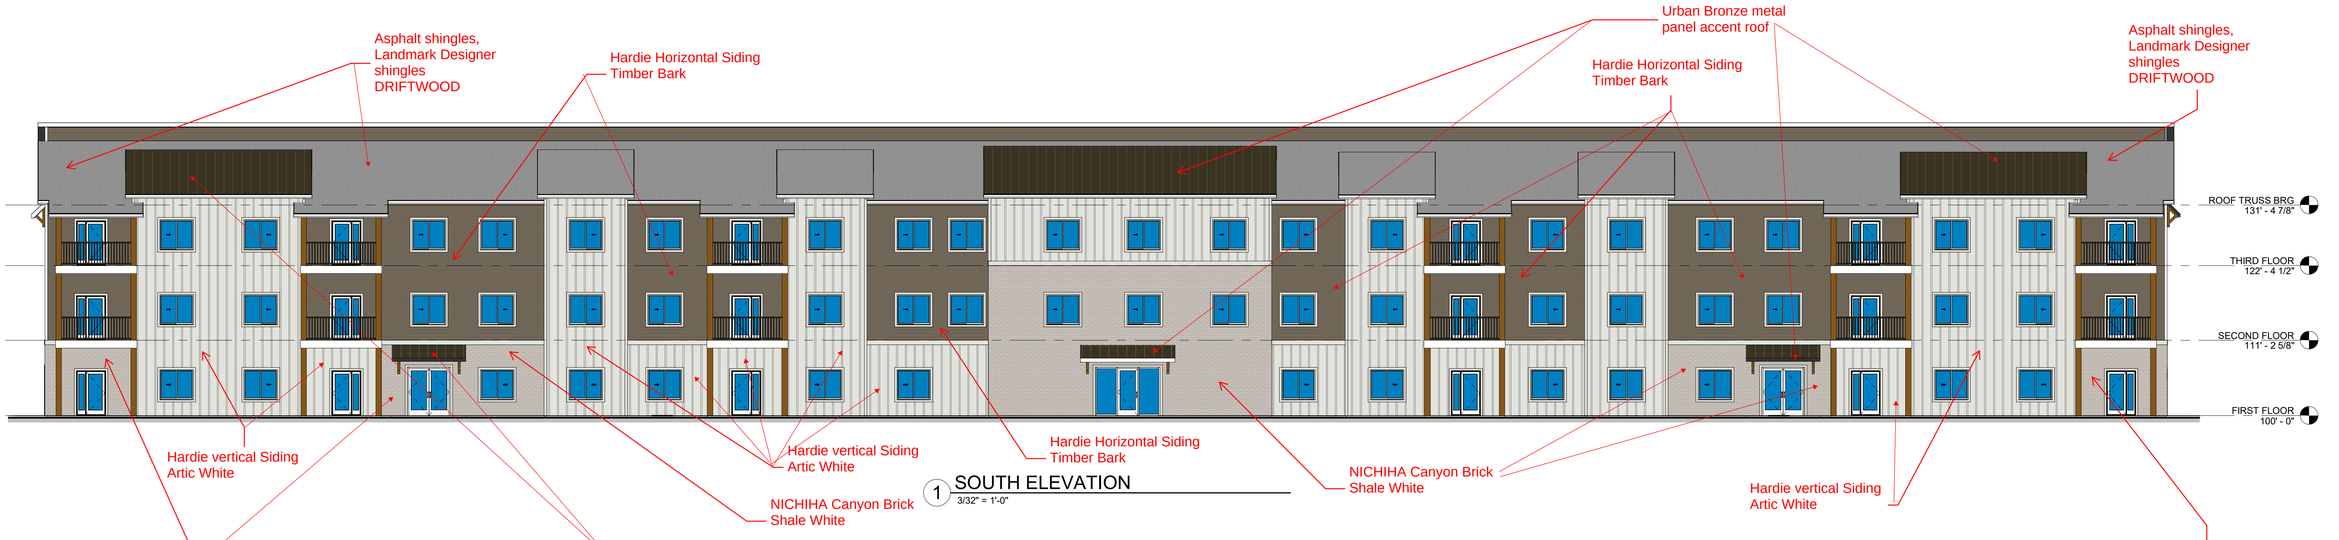


1 SOUTH ELEVATION
3/32" = 1'-0"

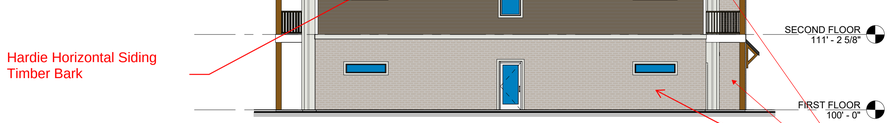


2 WEST ELEVATION
3/32" = 1'-0"

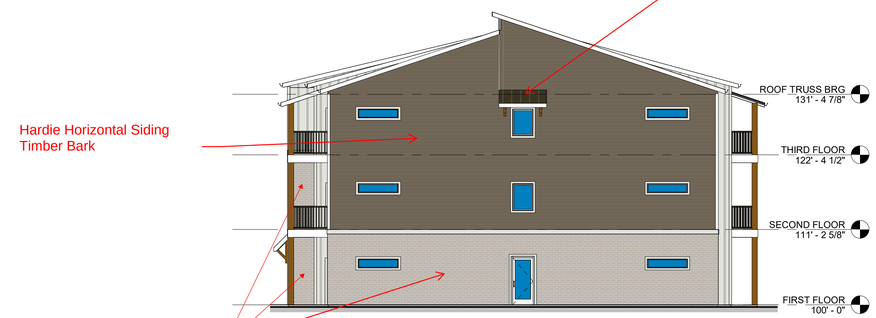

3 EAST ELEVATION
3/32" = 1'-0"

Note:
1. Timber Bark Color trim around all windows.
2. White Gutters
3. Urban Bronze color deck railings.

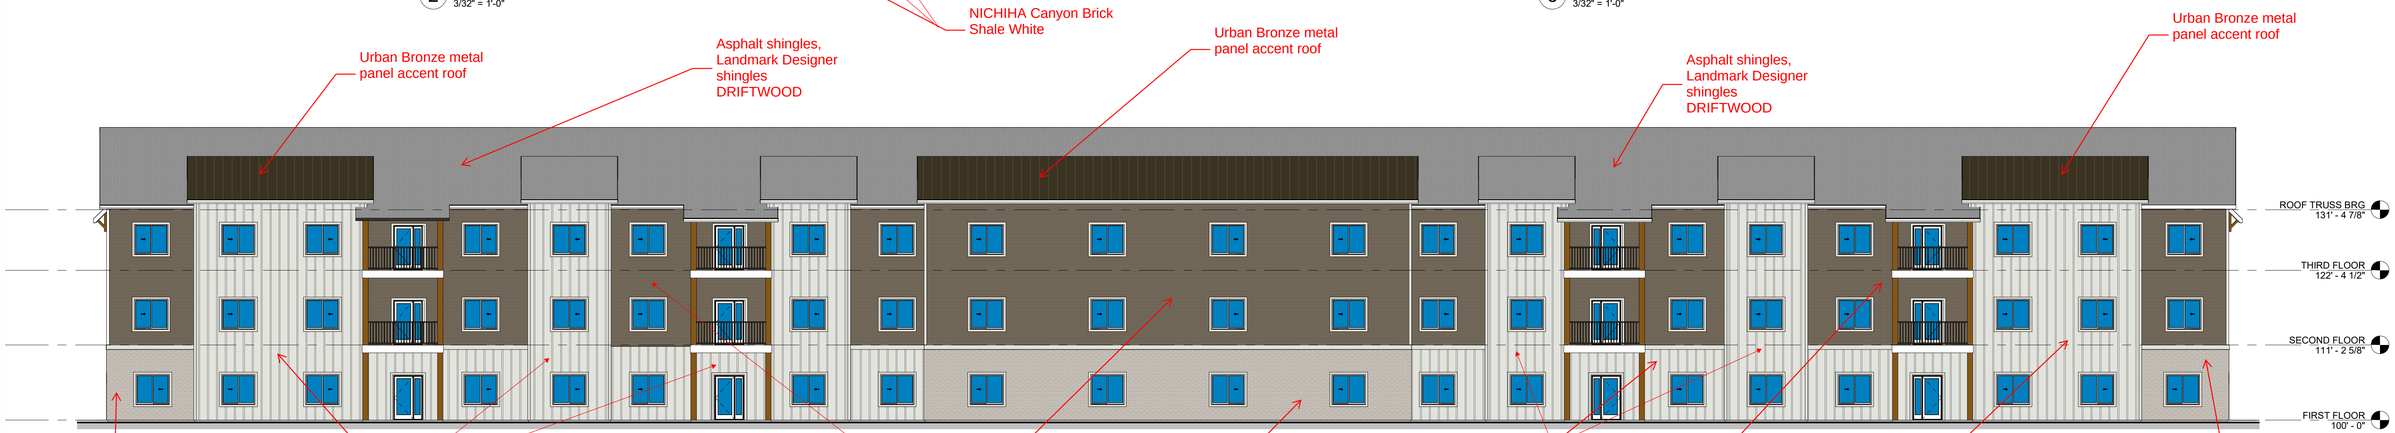

4 NORTH ELEVATION
3/32" = 1'-0"

SOUTH POINTE APARTMENTS


Council Bluffs, Iowa

MARCH 1, 2023

EAGLE®



1 3D VIEW ONE

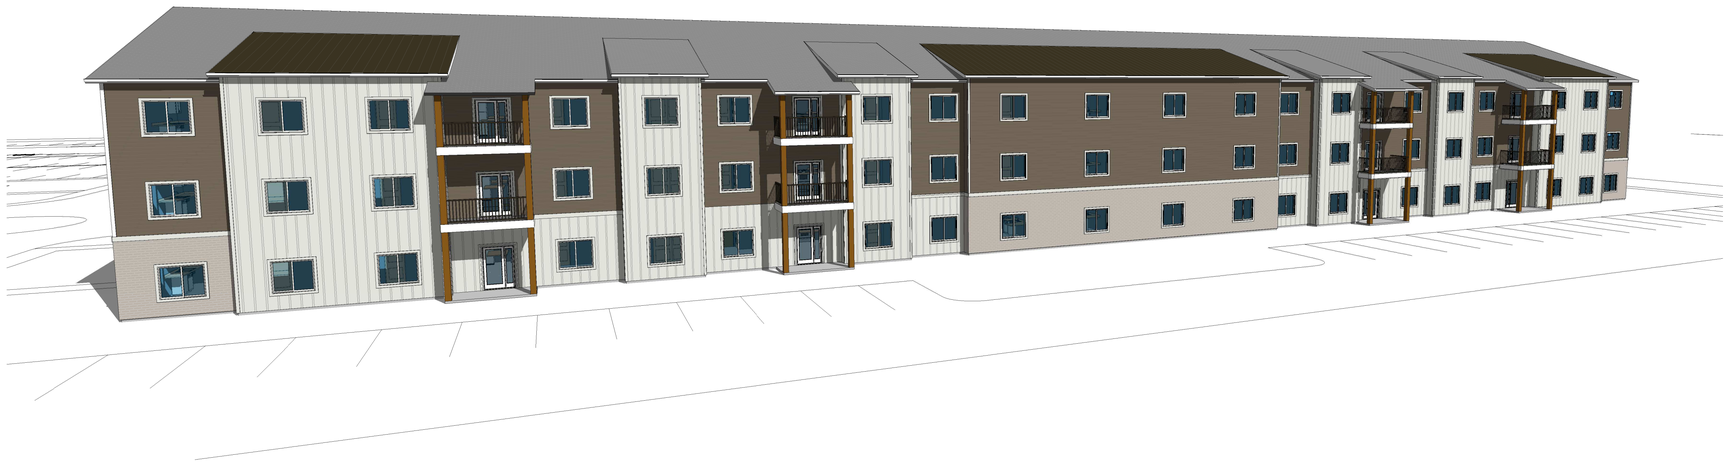

2 3D VIEW TWO

SOUTH POINTE APARTMENTS


Council Bluffs, Iowa

MARCH 1, 2023

EAGLE®

Asphalt shingles,
Landmark Designer
Shingles
DRIFTWOOD

NICHIHA Canyon Brick
Shale White

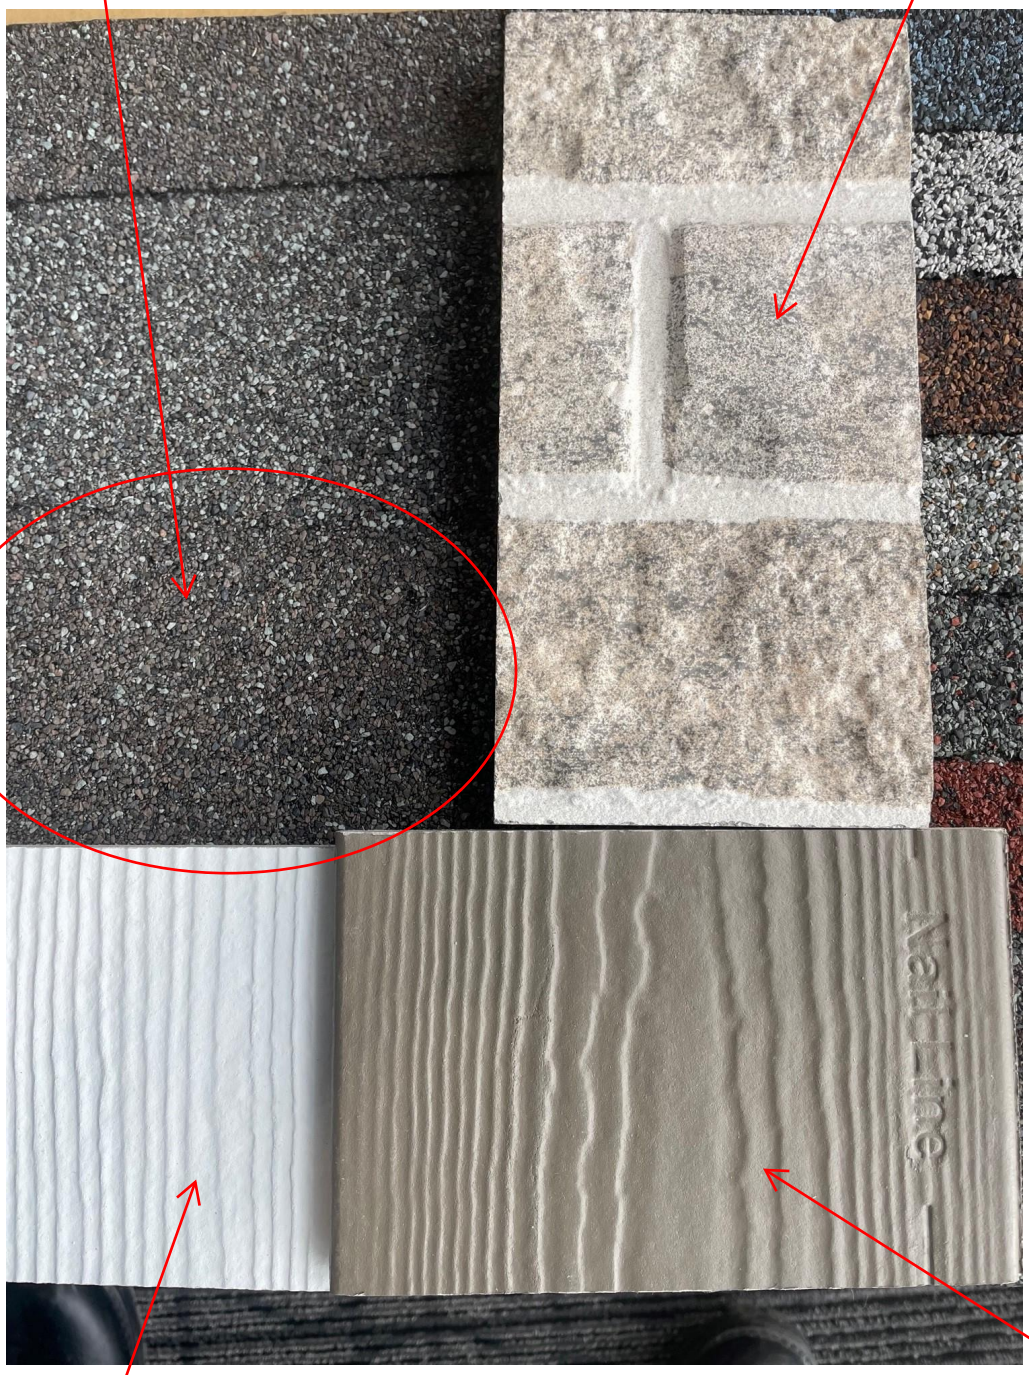

Hardie Vertical Siding
Arctic White

Hardie Horizontal Siding
Timber Bark


Nail Line