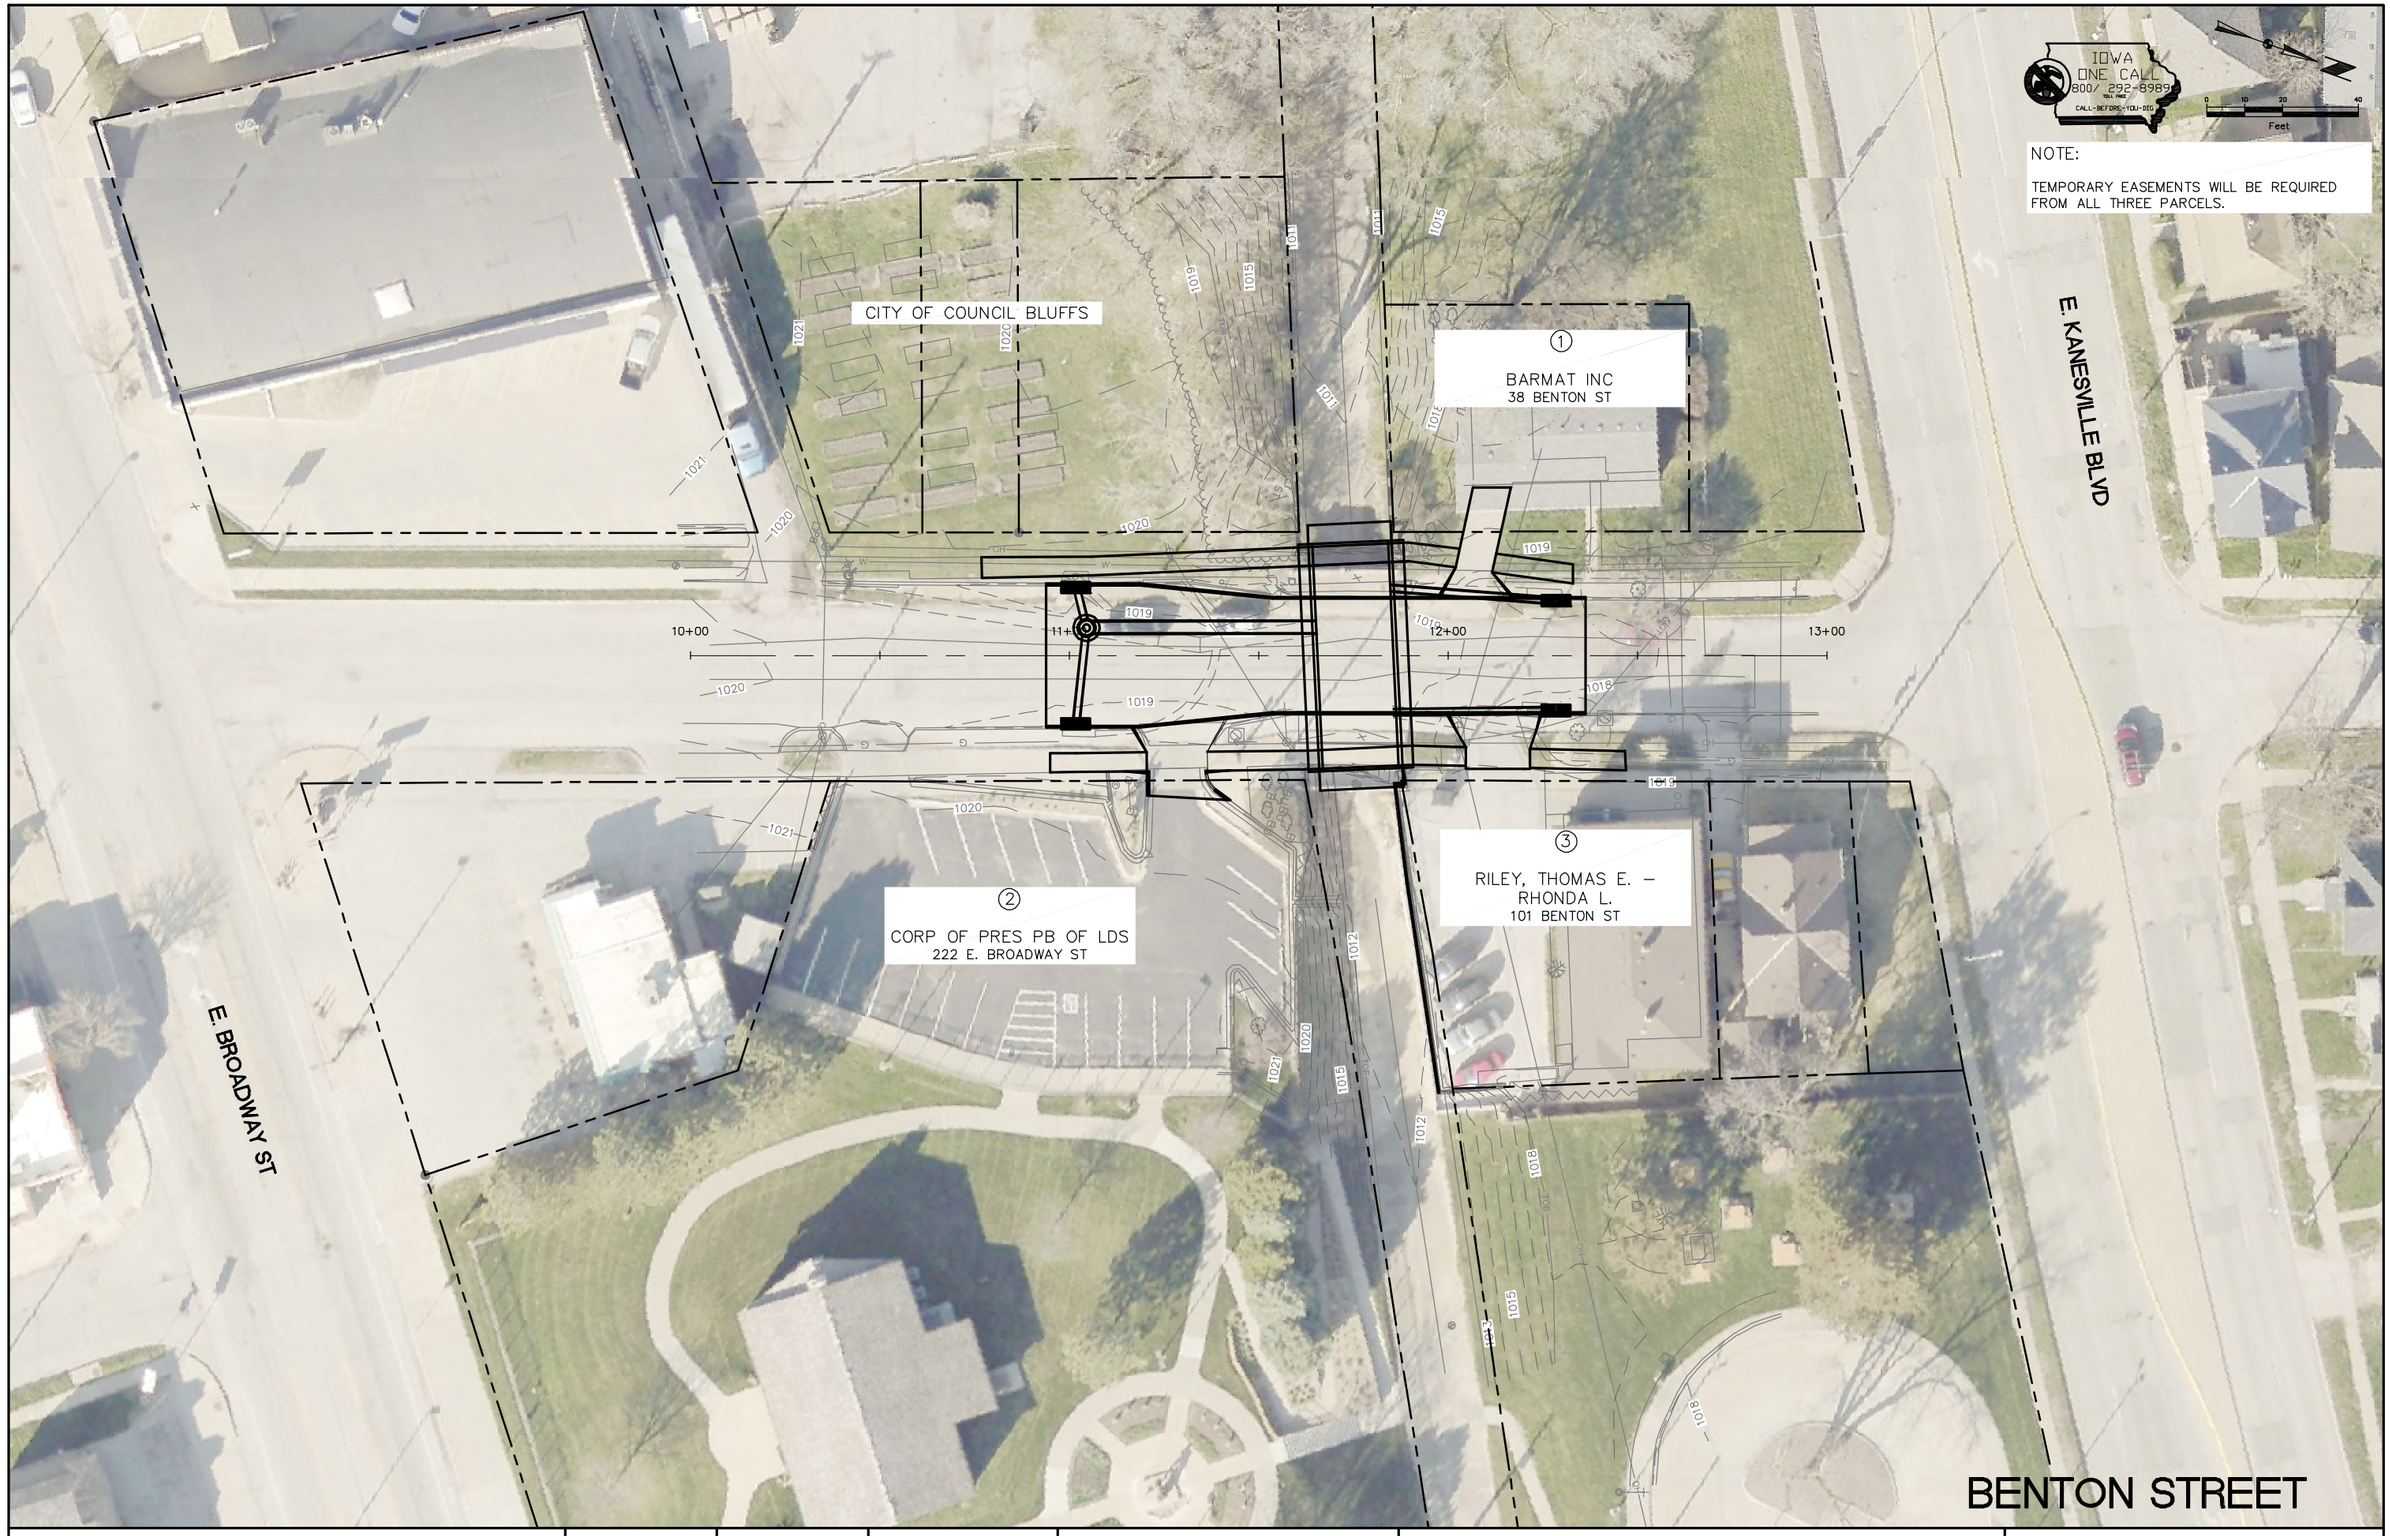


DESIGN TEAM – HGM * CADD * PRODUCED	STATE OF IOWA			CITY OF COUNCIL BLUFFS	PROJECT NUMBER BROS–1642(687)––8J–78	SHEET NUMBER ACQUISITION EXHIBIT

S:\Blue_Team\Projects\151722 Benton Street Bridge\Engineering\Dwgs\Design\151722 DESIGN .dwg, 4/24/2023 7:08:49 AM, 300 Adobe PDF reduced.pc3