
Attachment 'C'

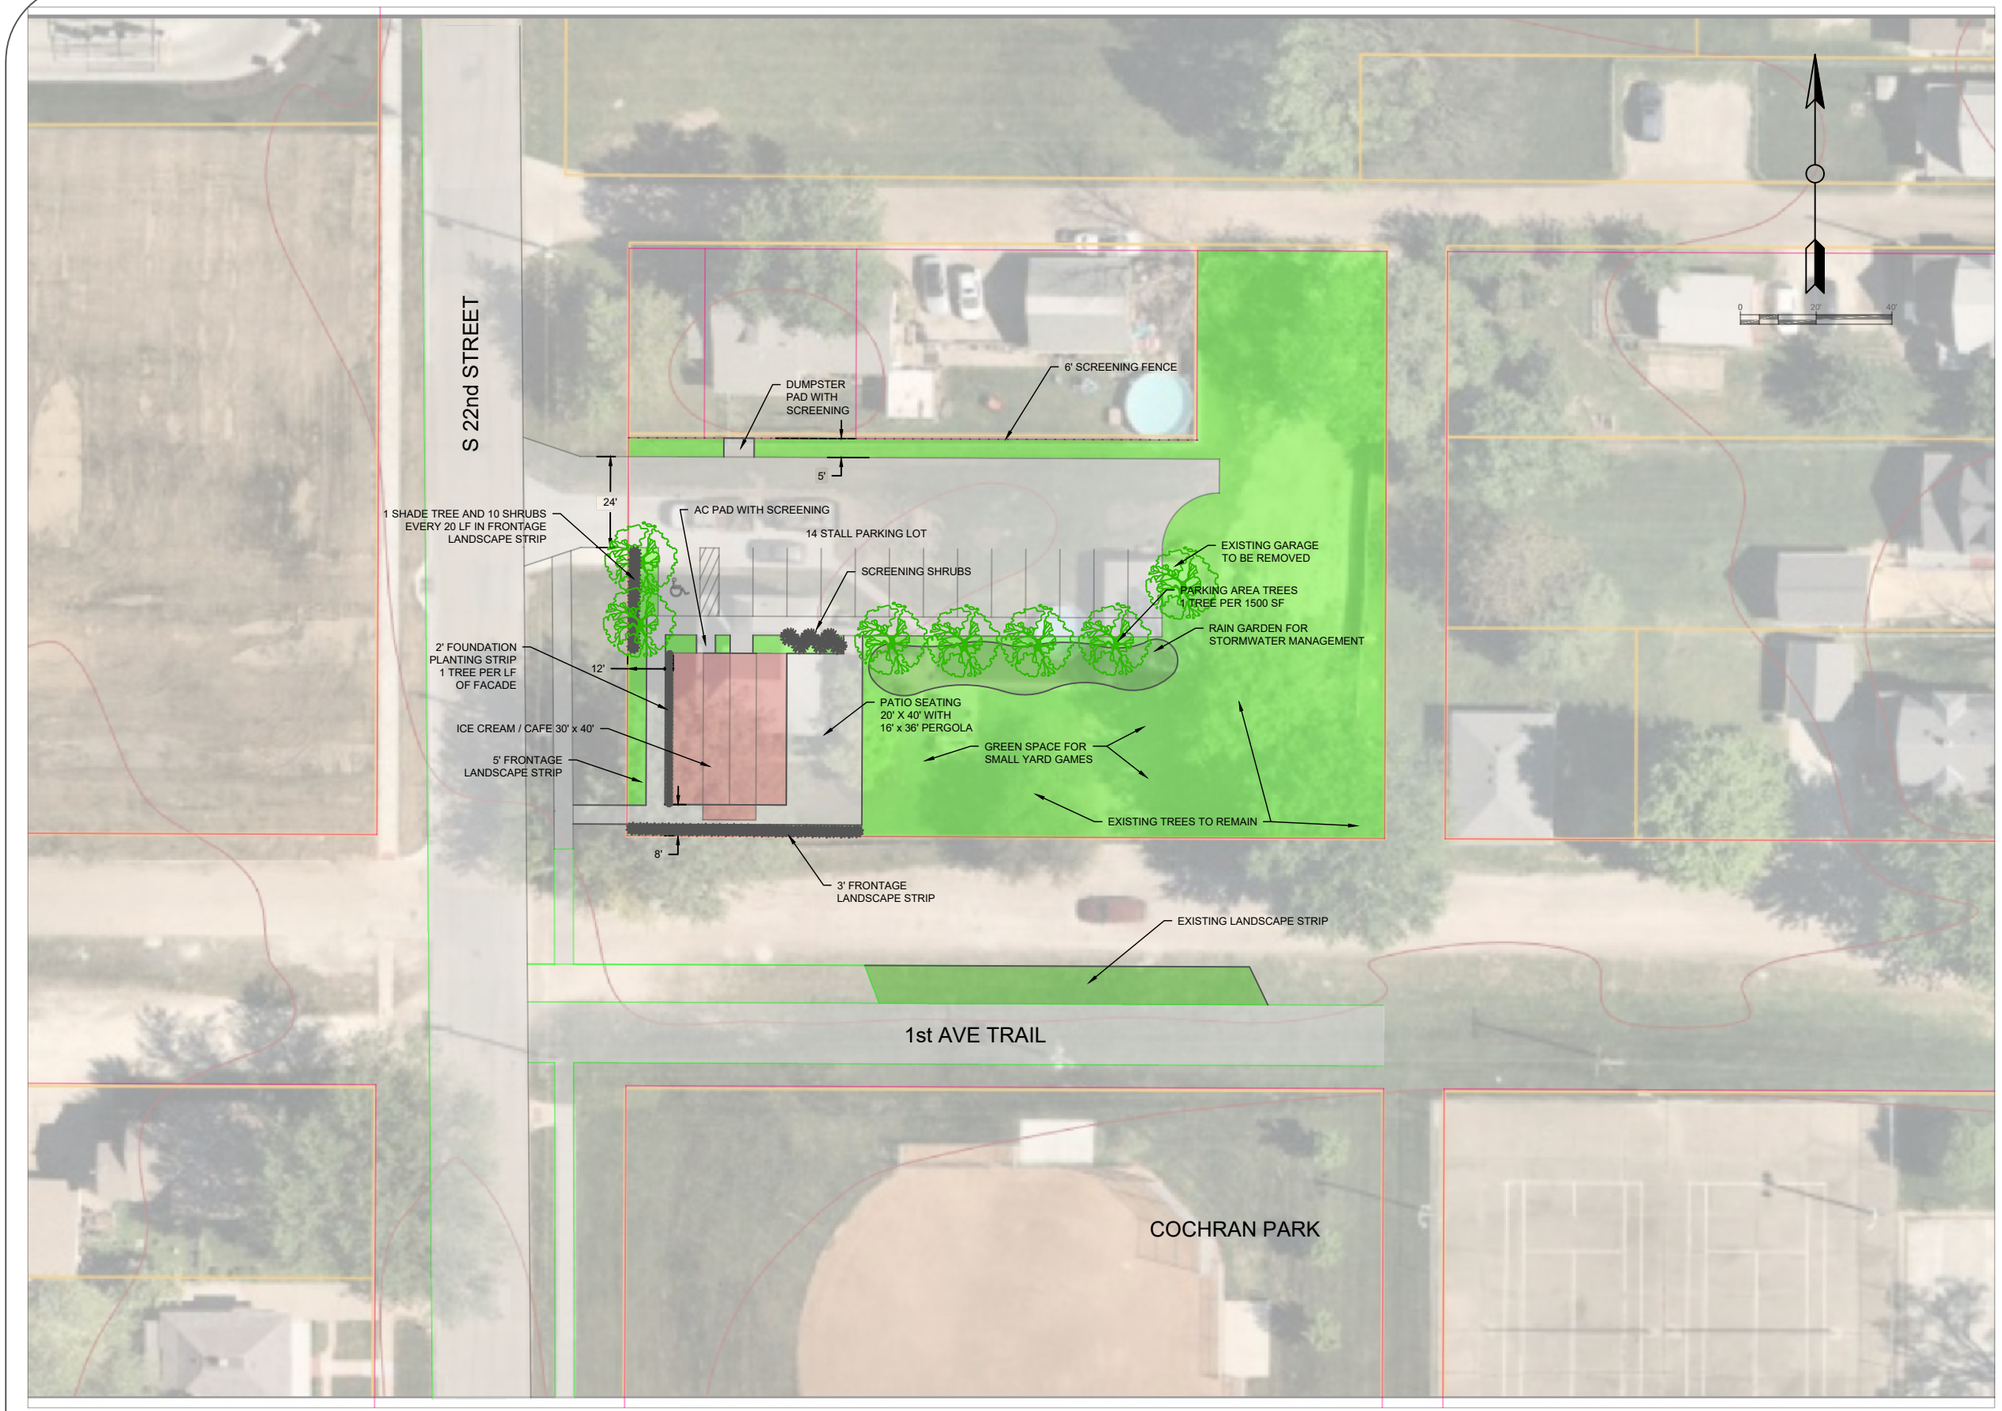

General Notes

No.	Revision/Issue	Date

Firm Name and Address

REELFS ENGINEERING
Civil Engineering Solutions
Council Bluffs, IA
712.314.1948
sreelfs@reelfsengineering.com
www.reelfsengineering.com

Project Name and Address

GONZALEZ ICE CREAM & CAFE
22nd STREET AND 1ST AVE
COUNCIL BLUFFS, IOWA

Sheet	Sheet
SITE CONCEPT	C.01
Date: 4/09/23	
Scale: 1" = 20'	

4/9/2023 10:40:57 PM
C:\Users\sreel\OneDrive - Reelfs Engineering, LLC\Projects\2302 Maggie Gonzales Coffee Shop\Gonzalez Cafe19.dwg