
PROPOSED LANDSCAPE BUFFER ENHANCEMENTS

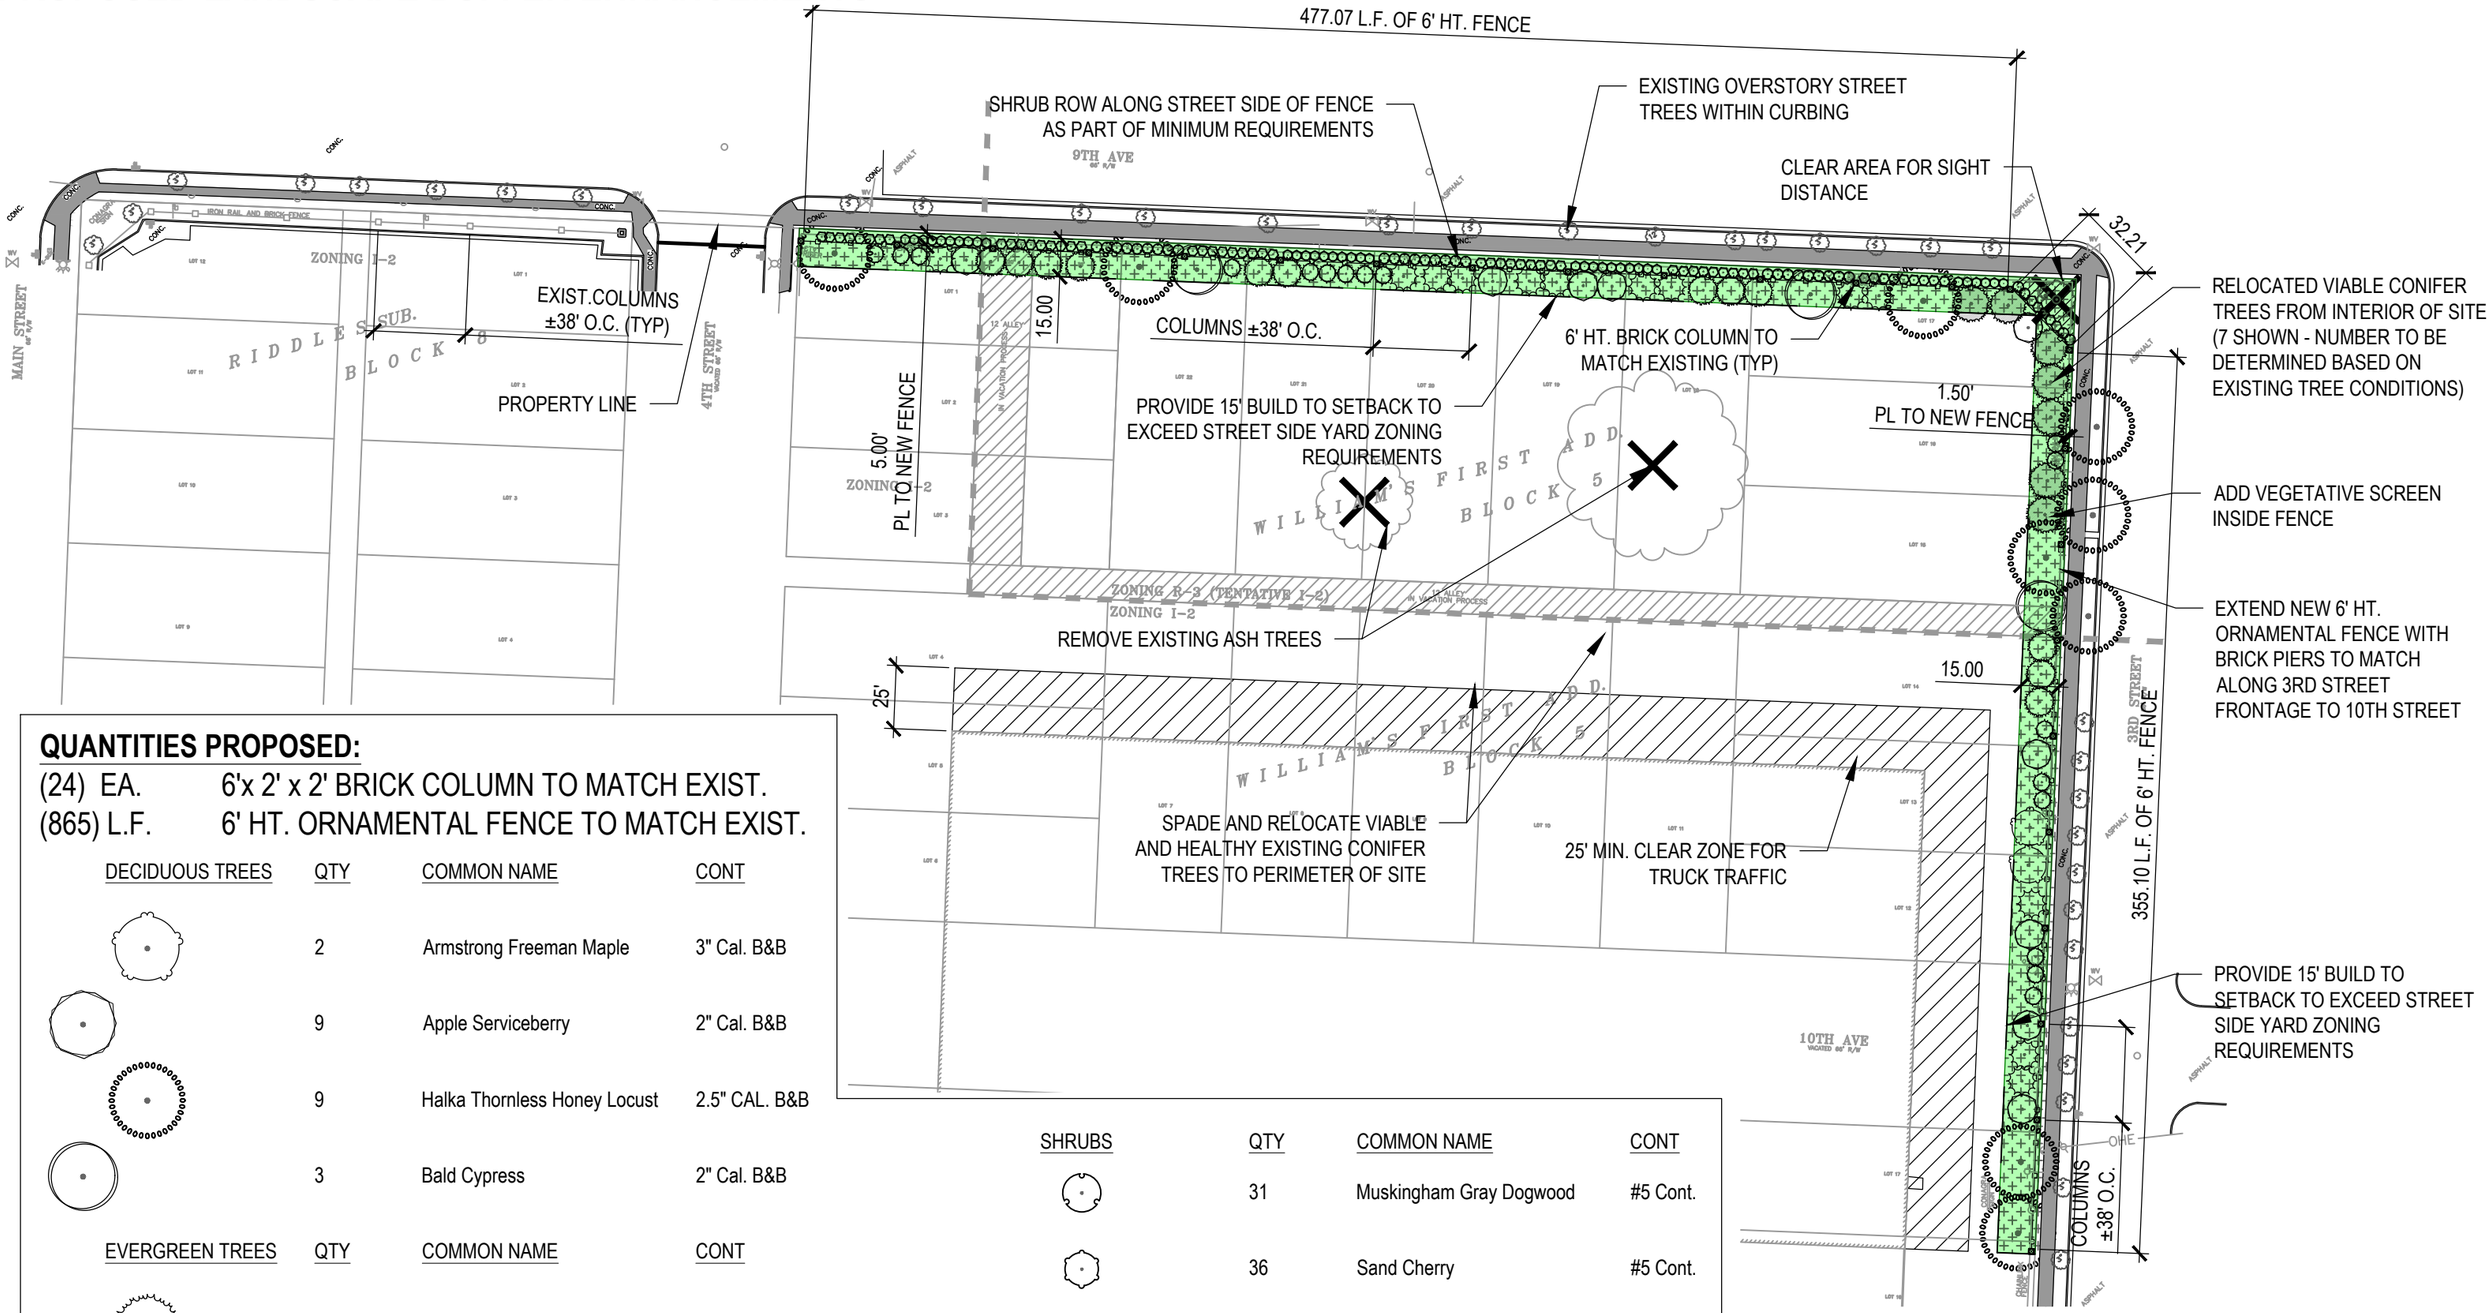

QUANTITIES PROPOSED:

(24) EA. 6'x 2' x 2' BRICK COLUMN TO MATCH EXIST.
(865) L.F. 6' HT. ORNAMENTAL FENCE TO MATCH EXIST.

DECIDUOUS TREES	QTY	COMMON NAME	CONT
	2	Armstrong Freeman Maple	3" Cal. B&B
	9	Apple Serviceberry	2" Cal. B&B
	9	Halka Thornless Honey Locust	2.5" CAL. B&B
	3	Bald Cypress	2" Cal. B&B

EVERGREEN TREES	QTY	COMMON NAME	CONT
	12	Serbian Spruce	7` Height BB
	17	Colorado Spruce	4`-5` Ht. B&B
	13	Vanderwolf`s Pyramid Pine	8` HT. B&B

SHRUBS	QTY	COMMON NAME	CONT
	31	Muskingham Gray Dogwood	#5 Cont.
	36	Sand Cherry	#5 Cont.
	58	Gro-Low Fragrant Sumac	#5 Cont.

GROUND COVERS	QTY	COMMON NAME	CONT
	11,045 sf	fescue Turf	sod

CONAGRA - 9TH AVENUE LANDSCAPE IMPROVEMENTS

0 15 30 60 NORTH

EXHIBIT A

MAY 21, 2018