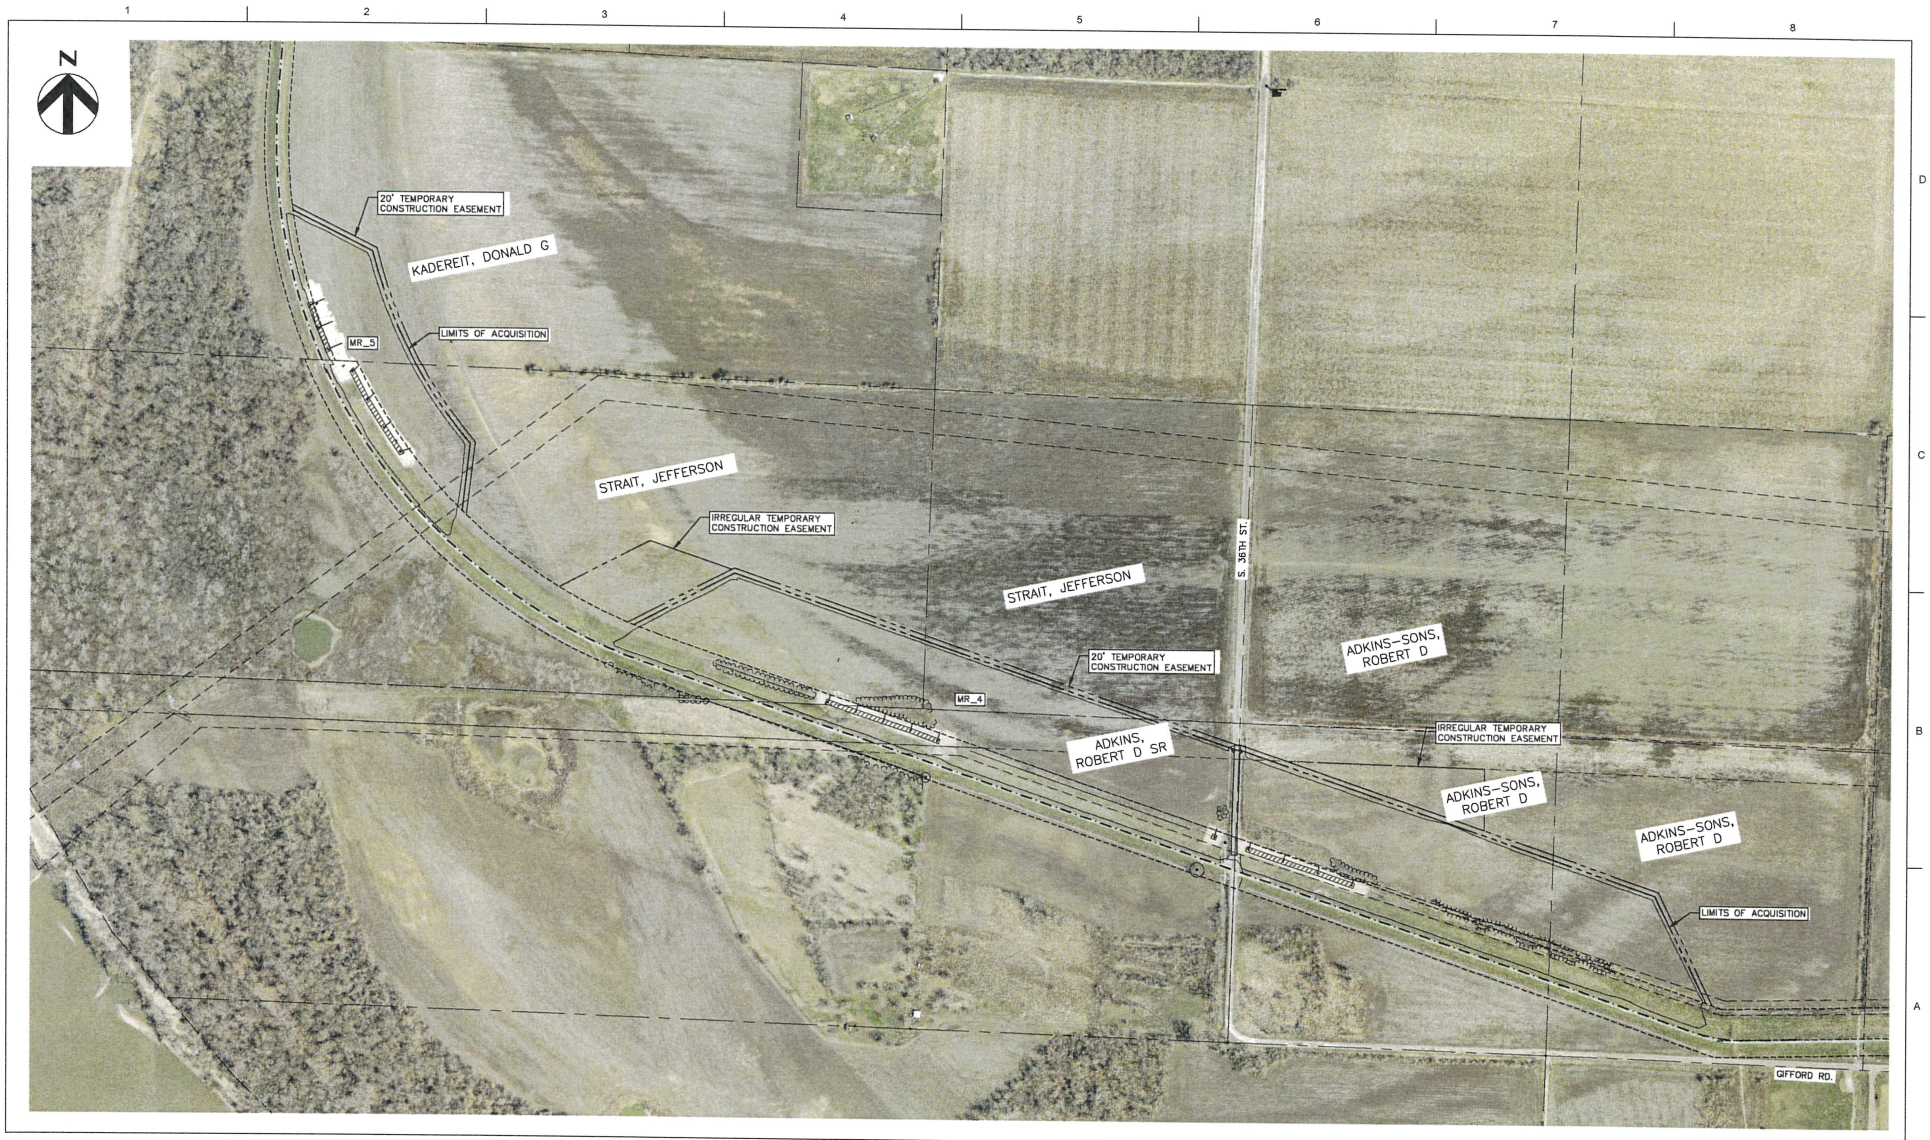


ISSUE	DATE	DESCRIPTION
2	8-23-2017	408 SUBMITTAL
1	2-06-2017	95% REVIEW

PROJECT MANAGER J. ENGEL

PROJECT NUMBER 10025014

CITY OF COUNCIL BLUFFS
GEOTECHNICAL_MR_4 AND
MR_5 PROJECTS

ROW MAP

FILENAME

SCALE 1" = 250'

SHEET C-08

c:\pwworking\omei\d20627922614 78 - ROW Map.dwg, C-08 ROW MAP, 8/22/2017 1:23:17 PM, tmeyer