
S:\Blue_Team\Projects\106119 GREENVIEW ESTATES\Engineering\Dwgs\Design\ROUGH GRADING PLAN.dwg, 5/16/2019 8:33:26 AM, \\SRV24\2ndFloorToshiba

fb: hgm:

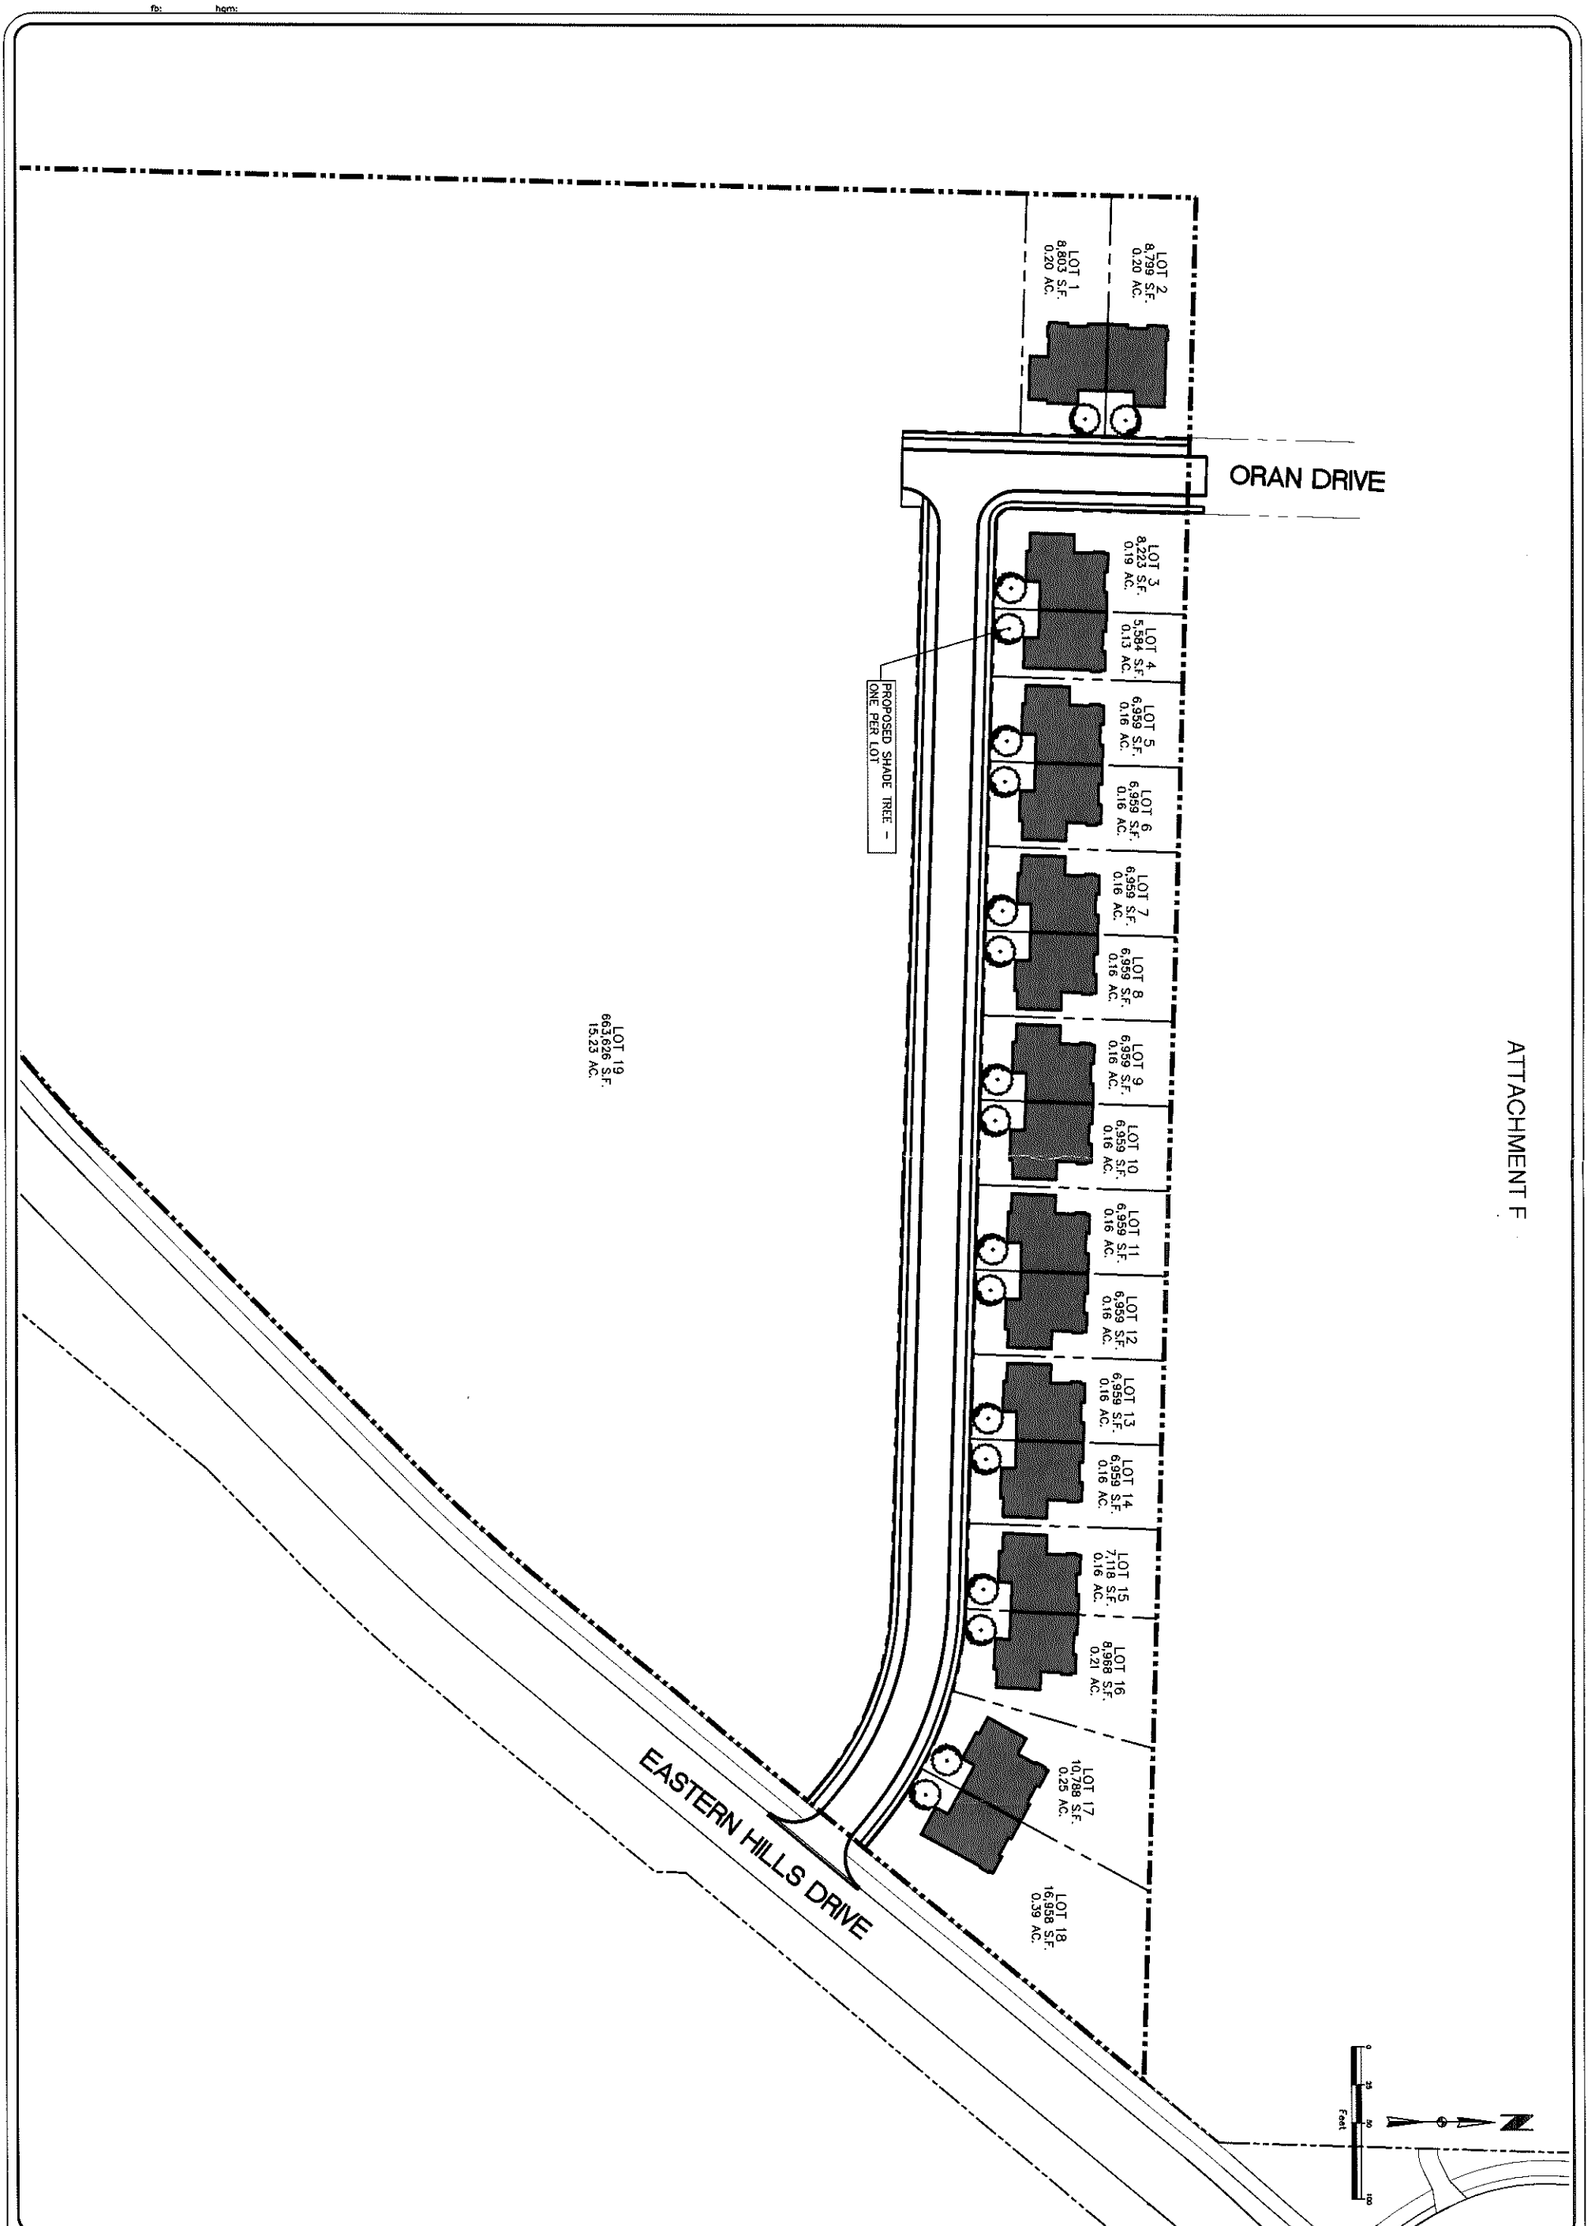

ATTACHMENT F

project no. 106119

sheet L01

project GREENVIEW ESTATES SUBDIVISION

client 92 INVESTMENTS LLC
P.O. BOX 683, AVOCA, IOWA 51521

sheet **LANDSCAPE PLAN - LOTS 1-18**

JNS drawn
JEJ designed
JEJ approved
MAY'19 date

revision date

hgm
ASSOCIATES INC.
ENGINEERING ARCHITECTURE SURVEYING
council bluffs omaha

this drawing is being made available by hgm associates inc. for use on this project in accordance with hgm associates inc. agreement for professional services. hgm associates inc. assumes no liability for any use of this drawing or any part thereof except in accordance with the terms of the above agreement.