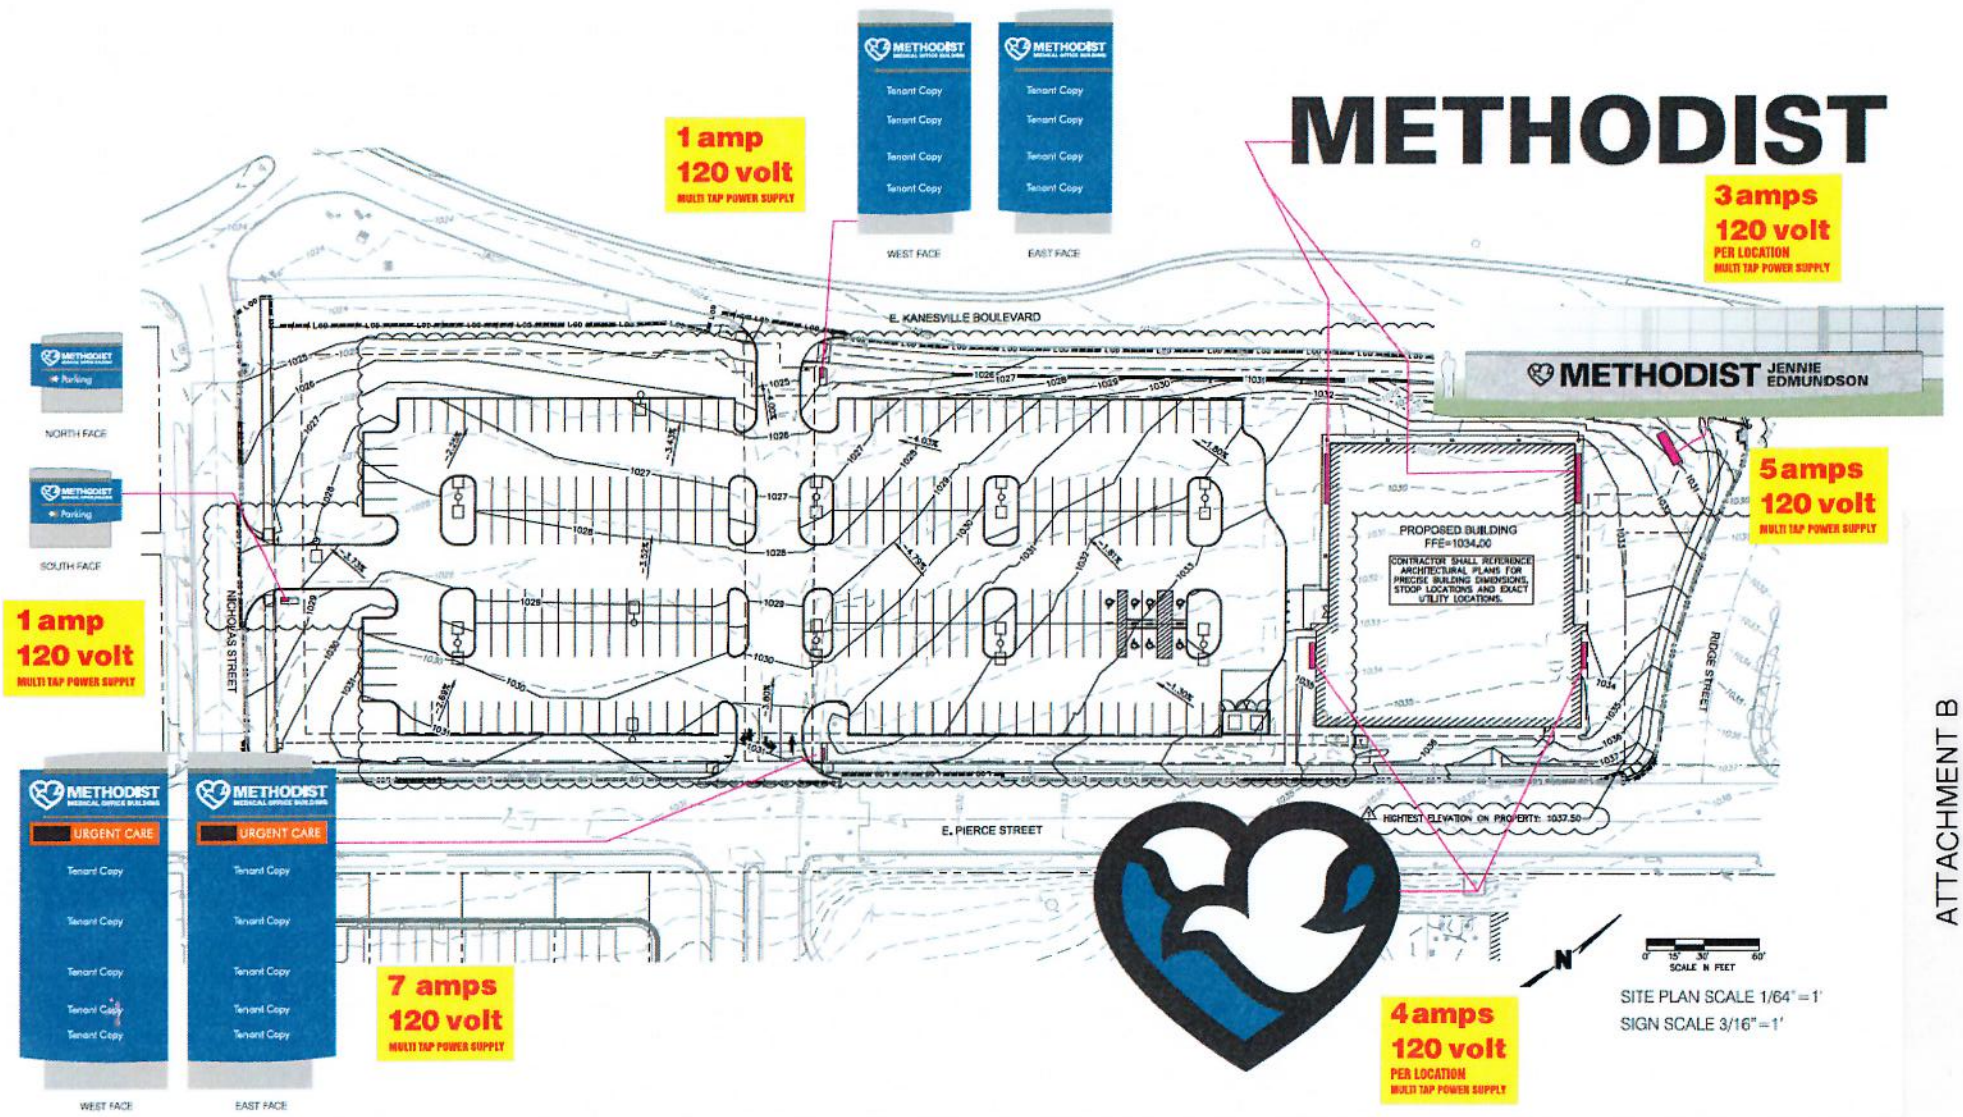


ATTACHMENT B

Client	Methodist Hospital	Jennie Edmundson	Pierce St	Council Bills, IA	Rev #	Date	Description of Revision
Contract No		Date 6.5.19	Approved by	Salesperson Gabrielle Ryan		6.5.19	Original
Design No	SITE PLAN	Sign Type / Sign Area	Approval date	Designer Heidi Claussen			

SIGNWORKS INC
4713 F Street Omaha, NE 68117 402-346-5447 402-346-9250 fax signworksomaha.com
A Family Tradition of Quality Signs **Since 1935**

Due to the nature of Color Reproduction, the colors on this drawing may vary from actual colors (material samples are available upon request). This is an ORIGINAL UNPUBLISHED DRAWING by SIGNWORKS, Inc submitted for your approval. It is not to be reproduced without written permission of SIGNWORKS, Inc.