
FILENAME: S:\Active Proposals\!_2019 Proposals\719-172 City of CB - Gifford Road Extension (SDR)\000714-297_INDUSTRIAL FOUNDATION EXHIBIT - 7-19.dwg DATE PLOTTED: 7/2/2019 4:57 PM DRAWN BY: BLS PLOT SCALE: 1:1

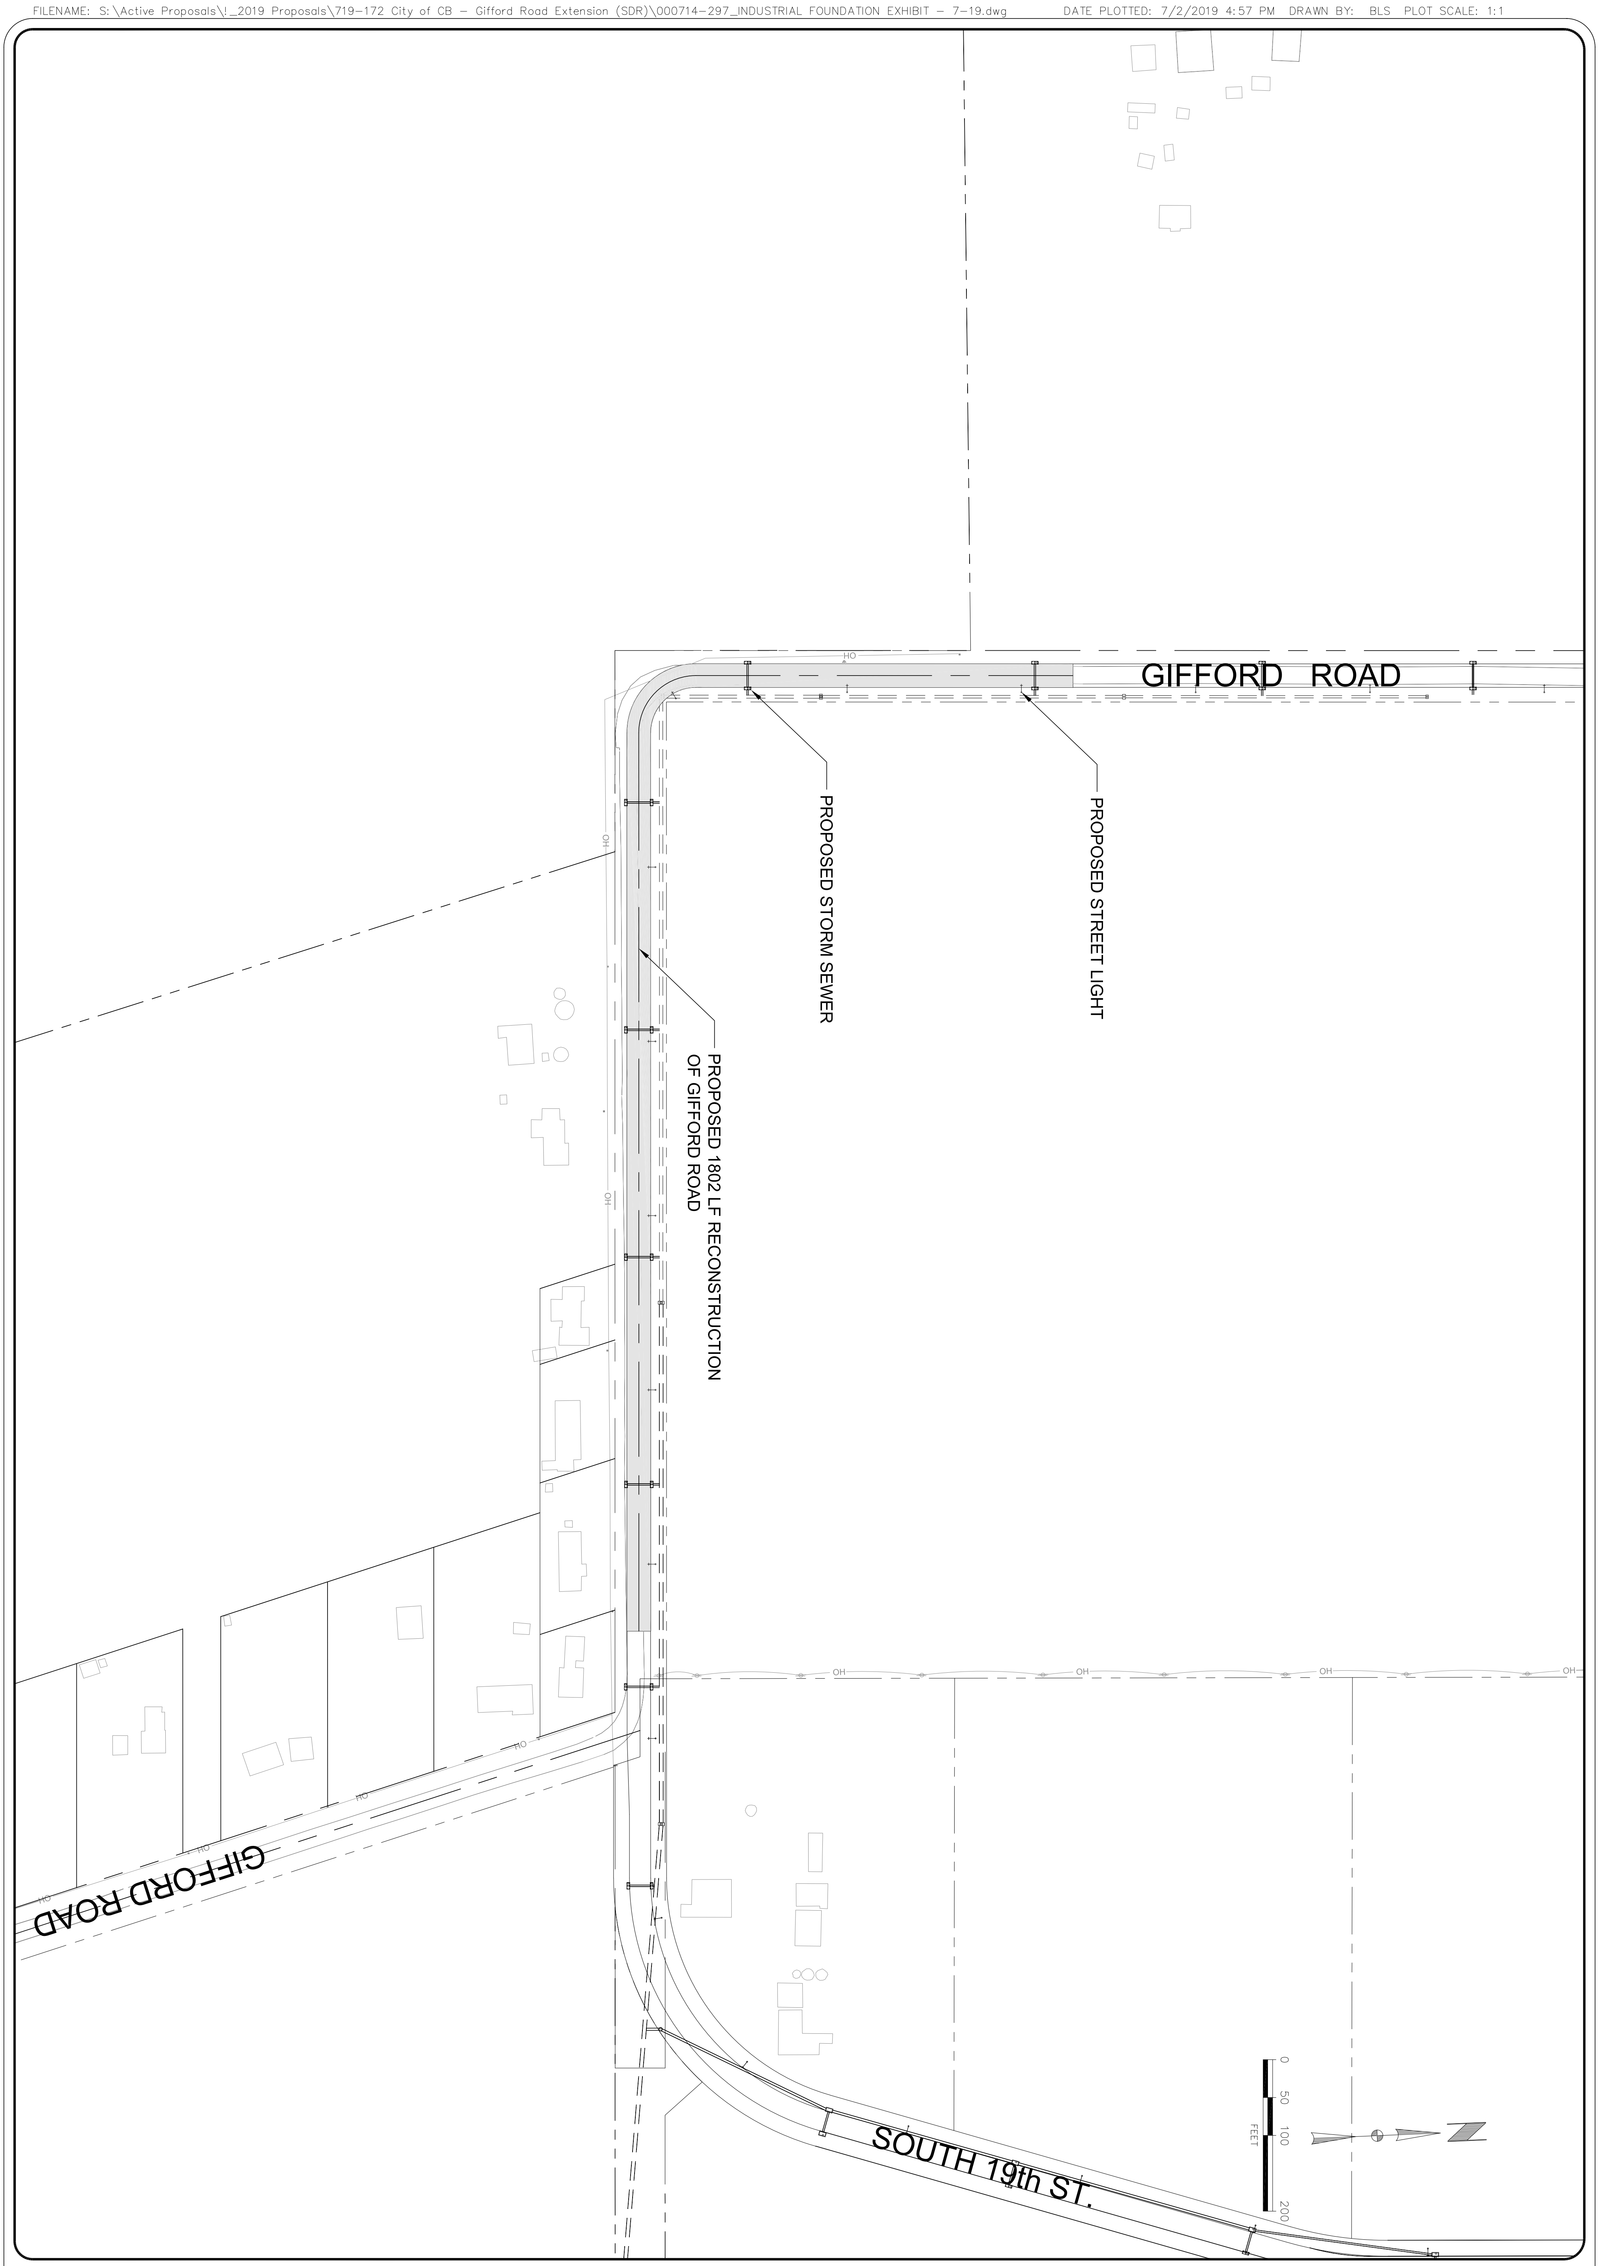

EXHIBIT

project no. 000719-172

sheet

project GIFFORD ROAD RECONSTRUCTION

client CITY OF COUNCIL BLUFFS
COUNCIL BLUFFS, IOWA

sheet PLAN VIEW

KMN drawn

designed

SDR approved

JUL '19 date

revision date

hgm
ASSOCIATES INC.
640 FIFTH AVENUE COUNCIL BLUFFS, IA
PHONE: 712-323-0530

this drawing is being made available by hgm associates inc. for use on this project in accordance with hgm associates inc. agreement for professional services. hgm associates inc. assumes no liability for any use of this drawing or any part thereof except in accordance with the terms of the above agreement.