ATTACHMENT B

AUDITORIUM EXTERIOR MATERIALS ANALYSIS

TOTAL EXTERIOR MATERIAL SQUARE FOOTAGE: 31,526

PRECAST: 24,682 SF / 78%
BRICK: 5,036 SF / 16%
METAL PANEL: 781 SF / 3%
GLAZING: 738 SF / 2%
EIFS: 289 SF / 1%

PRELIMINARY MATERIALS LIST

034560 ARCHITECTURAL PRECAST CONCRETE:
MFR: TBD
COLOR: TBD
FINISH: ACID ETCHED

034560 ARCHITECTURAL PRECAST CONCRETE:
MFR: TBD
COLOR: TBD
FINISH: FORM LINER

033000 CAST-IN-PLACE CONCRETE:
MFR:
COLOR: STANDARD GREY
FINISH: RUBBED AT EXPOSED SURFACES

042000 BRICK VENEER:
MFR: TBD
COLOR: TBD
MORTAR: COLORED
HORIZONTAL REVEALS

074213 METAL PANEL WALL SYSTEM:
MFR: FIRESTONE
PRODUCT: FLAT-LOCK METAL PANELS
SIZE: 16" X 48" PANELS
COLOR: CHARCOAL GRAY

07XXXX EXTERIOR INSULATING FINISH (EIFS):
MFR: TBD
PRODUCT:
COLOR: MATCH P-8


084313 ALUMINUM FRAMED STOREFRONT:
MFR: KAWNEER
PRODUCT: 451T FRONT GLAZED
COLOR: CLEAR ANODIZED

084413 ALUMINUM FRAMED CURTAINWALL:
MFR: KAWNEER
PRODUCT: 1600 FRONT GLAZED
MULLIONS: 500 VERTICAL MULLIONS
COLOR: CLEAR ANODIZED


METAL GUARD & HANDRAILS:
MFR: TBD
FINISH: GALVANIZED, PAINTED P-7
RECTANGULAR BAR RAILS & BALLASTERS

076200 SHEET METAL CAP FLASHING:
MFR: FIRESTONE
COLOR: MATCH P-8
LOCATION: AT EIFS & BRICK PARAPETS

076200 SHEET METAL CAP FLASHING:
MFR: FIRESTONE
COLOR: MATCH P-7
LOCATION: AT METAL PANEL PARAPETS

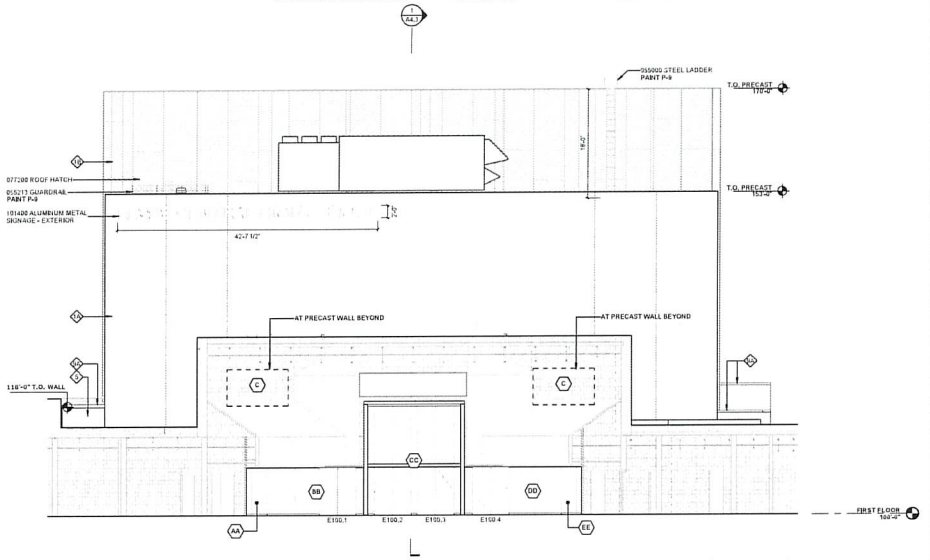

1 NORTH ELEVATION
1/8" = 1'-0"

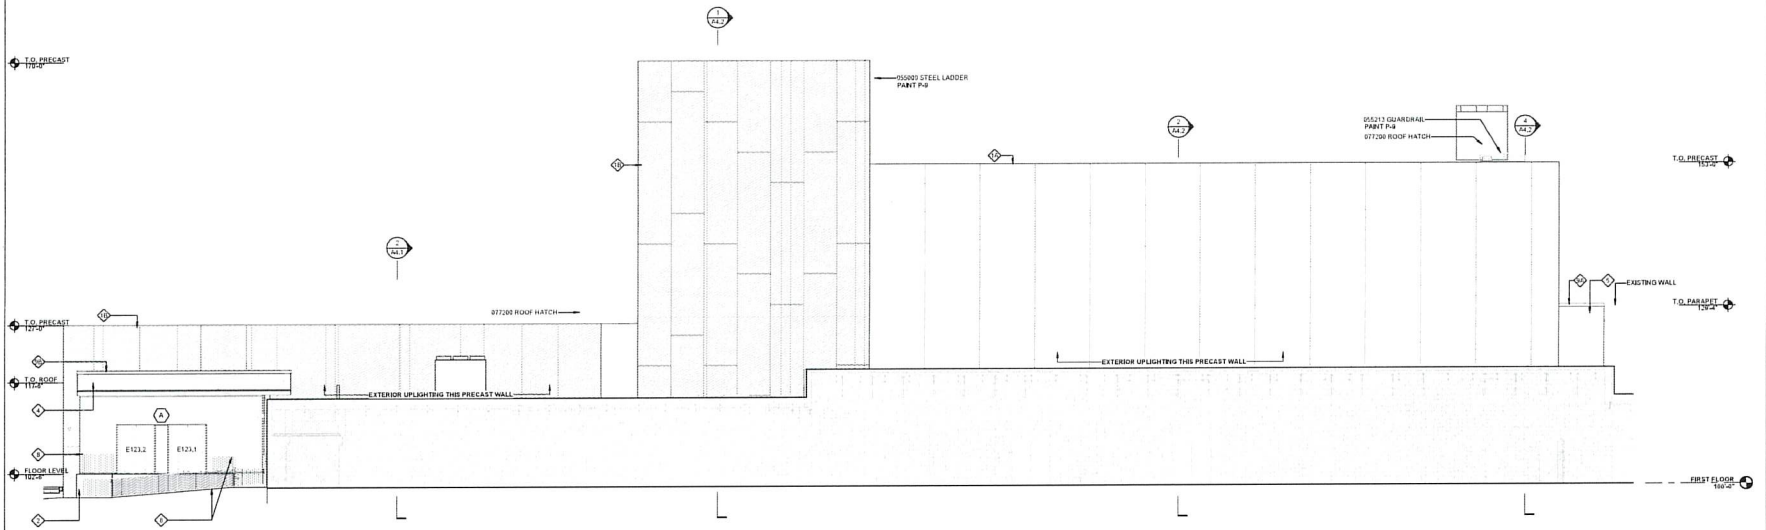

2 EAST ELEVATION
1/8" = 1'-0"

BVH

ARCHITECT
BVH ARCHITECTURE
1601 JONES STREET
OMAHA, NE 68102
P 402.345.1040
F 402.345.7471
bvh.com

MEP ENGINEER
ALVINE ENGINEERING
1251 GASS ST
OMAHA, NE 68152
P 402.341.7057
alvine.com

STRUCTURAL ENGINEER
LANGE STRUCTURAL GROUP
1616 PICTORIAL LANE
LINCOLN, NE 68510
P 402.421.4140
langestructuralgroup.com

CIVIL ENGINEER
LAMP RYNEARSON
14710 W DODGE RD #100
OMAHA, NE 68154
P 402.496.2498
lamprynearson.com

ACOUSTICAL/AVT CONSULTANT
IP DESIGN GROUP
1251 GASS ST
OMAHA, NE 68152
P 402.341.7057
ipdesigngroup.com

THEATRICAL & SEATING DESIGN CONSULTANT
SCHULER SHOOK
7511 N GALENA #410
CHICAGO, IL 60614
P 312.944.4734
schulershook.com

REVISIONS SCHEDULE		
MARK	DATE	DESCRIPTION

LCCS AUDITORIUM AND CTE ADDITIONS

PROJECT: 19161 DATE: 04/26/2021

DRAFT

BUILDING ELEVATIONS

A3.1


OPERATIONS BUILDING EXTERIOR MATERIALS ANALYSIS

TOTAL EXTERIOR MATERIALS SQUARE FOOTAGE: 19,210 SF


PRECAST: 4,494 SF / 23%
METAL PANEL: 11,718 SF / 61%
GLAZING: 3,085 SF / 16%

PRELIMINARY MATERIALS LIST


1. 034510 ARCHITECTURAL PRECAST CONCRETE:
   MFR: TBD
   COLOR: TBD
   FINISH: MEDIUM SANDBLAST
2. 074213 METAL WALL PANELS:
   MFR: MORIN
   PRODUCT: MATRIX SERIES MX1.0
   SIZE: 12" NOMINAL WIDTH
   COLOR: TBD
3. 084313 METAL FRAMED STOREFRONTS
   MFR: KAWNEER
   PRODUCT: 451T
   COLOR: CLEAR ANODIZED
4. 084413 ALUMINUM CURTAINWALL
   MFR: KAWNEER
   PRODUCT: 1600 FRONT-GLAZED
   COLOR: CLEAR ANODIZED

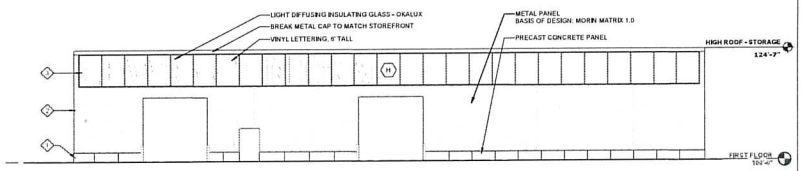


1 WEST ELEVATION - STORAGE
3/32" = 1'-0"

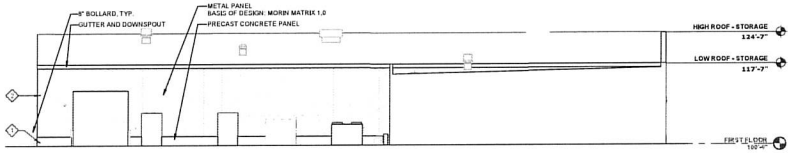


2 EAST ELEVATION - STORAGE
3/32" = 1'-0"

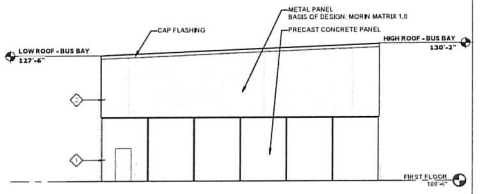


3 EAST ELEVATION - BUS BAY
3/32" = 1'-0"

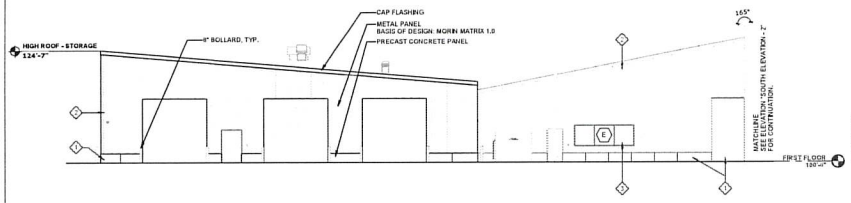


4 SOUTH ELEVATION
3/32" = 1'-0"

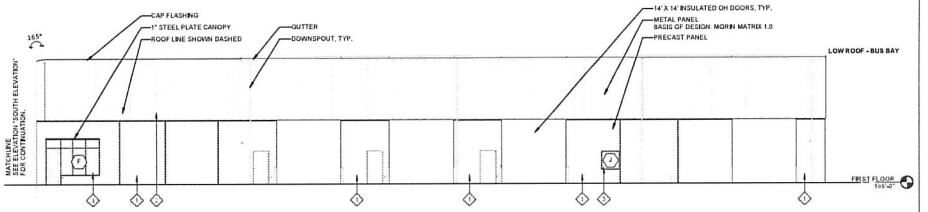

5 SOUTH ELEVATION - CONT.
3/32" = 1'-0"

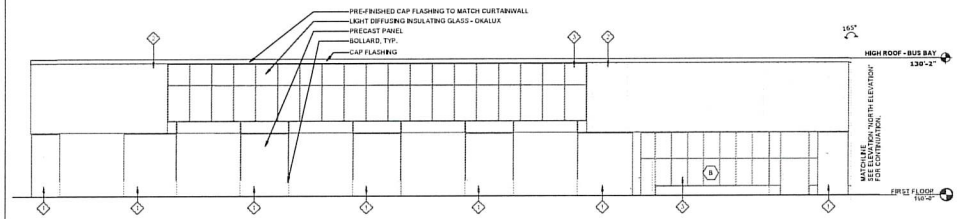

6 NORTH ELEVATION
3/32" = 1'-0"

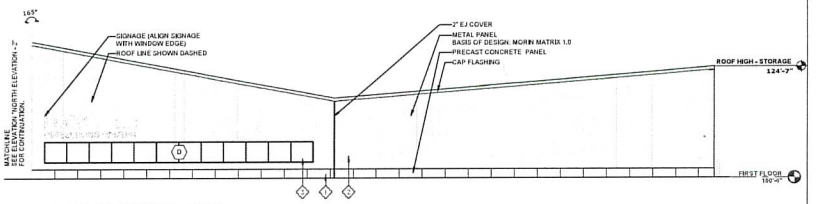

7 NORTH ELEVATION - CONT.
3/32" = 1'-0"

BVH

ARCHITECT
BVH ARCHITECTURE
441 N 4TH ST, STE 101
LINCOLN, NE 68508
P 402.475.4551
F 402.475.8275
bvh.com

MEP
ALVINE ENGINEERING
1717 DOUGLAS ST
OMAHA, NE 68102
P 402.344.7057
alvine.com

STRUCTURAL
LANGE STRUCTURAL GROUP
1010 N STUART, LANGE
LINCOLN, NE 68508
P 402.421.4740
langestructural@aol.com

CIVIL
LAMP RYNEARSON
14711 ARBOUR RD, #110
OMAHA, NE 68144
P 402.896.2484
lamprynearson.com

REVISIONS SCHEDULE		
MARK	DATE	DESCRIPTION

LCCS OPERATIONS CENTER

PROJECT: 14155 DATE: 4/24/2025

DRAFT

BUILDING ELEVATIONS

PROJECT NORTH TRUE NORTH

A3.1