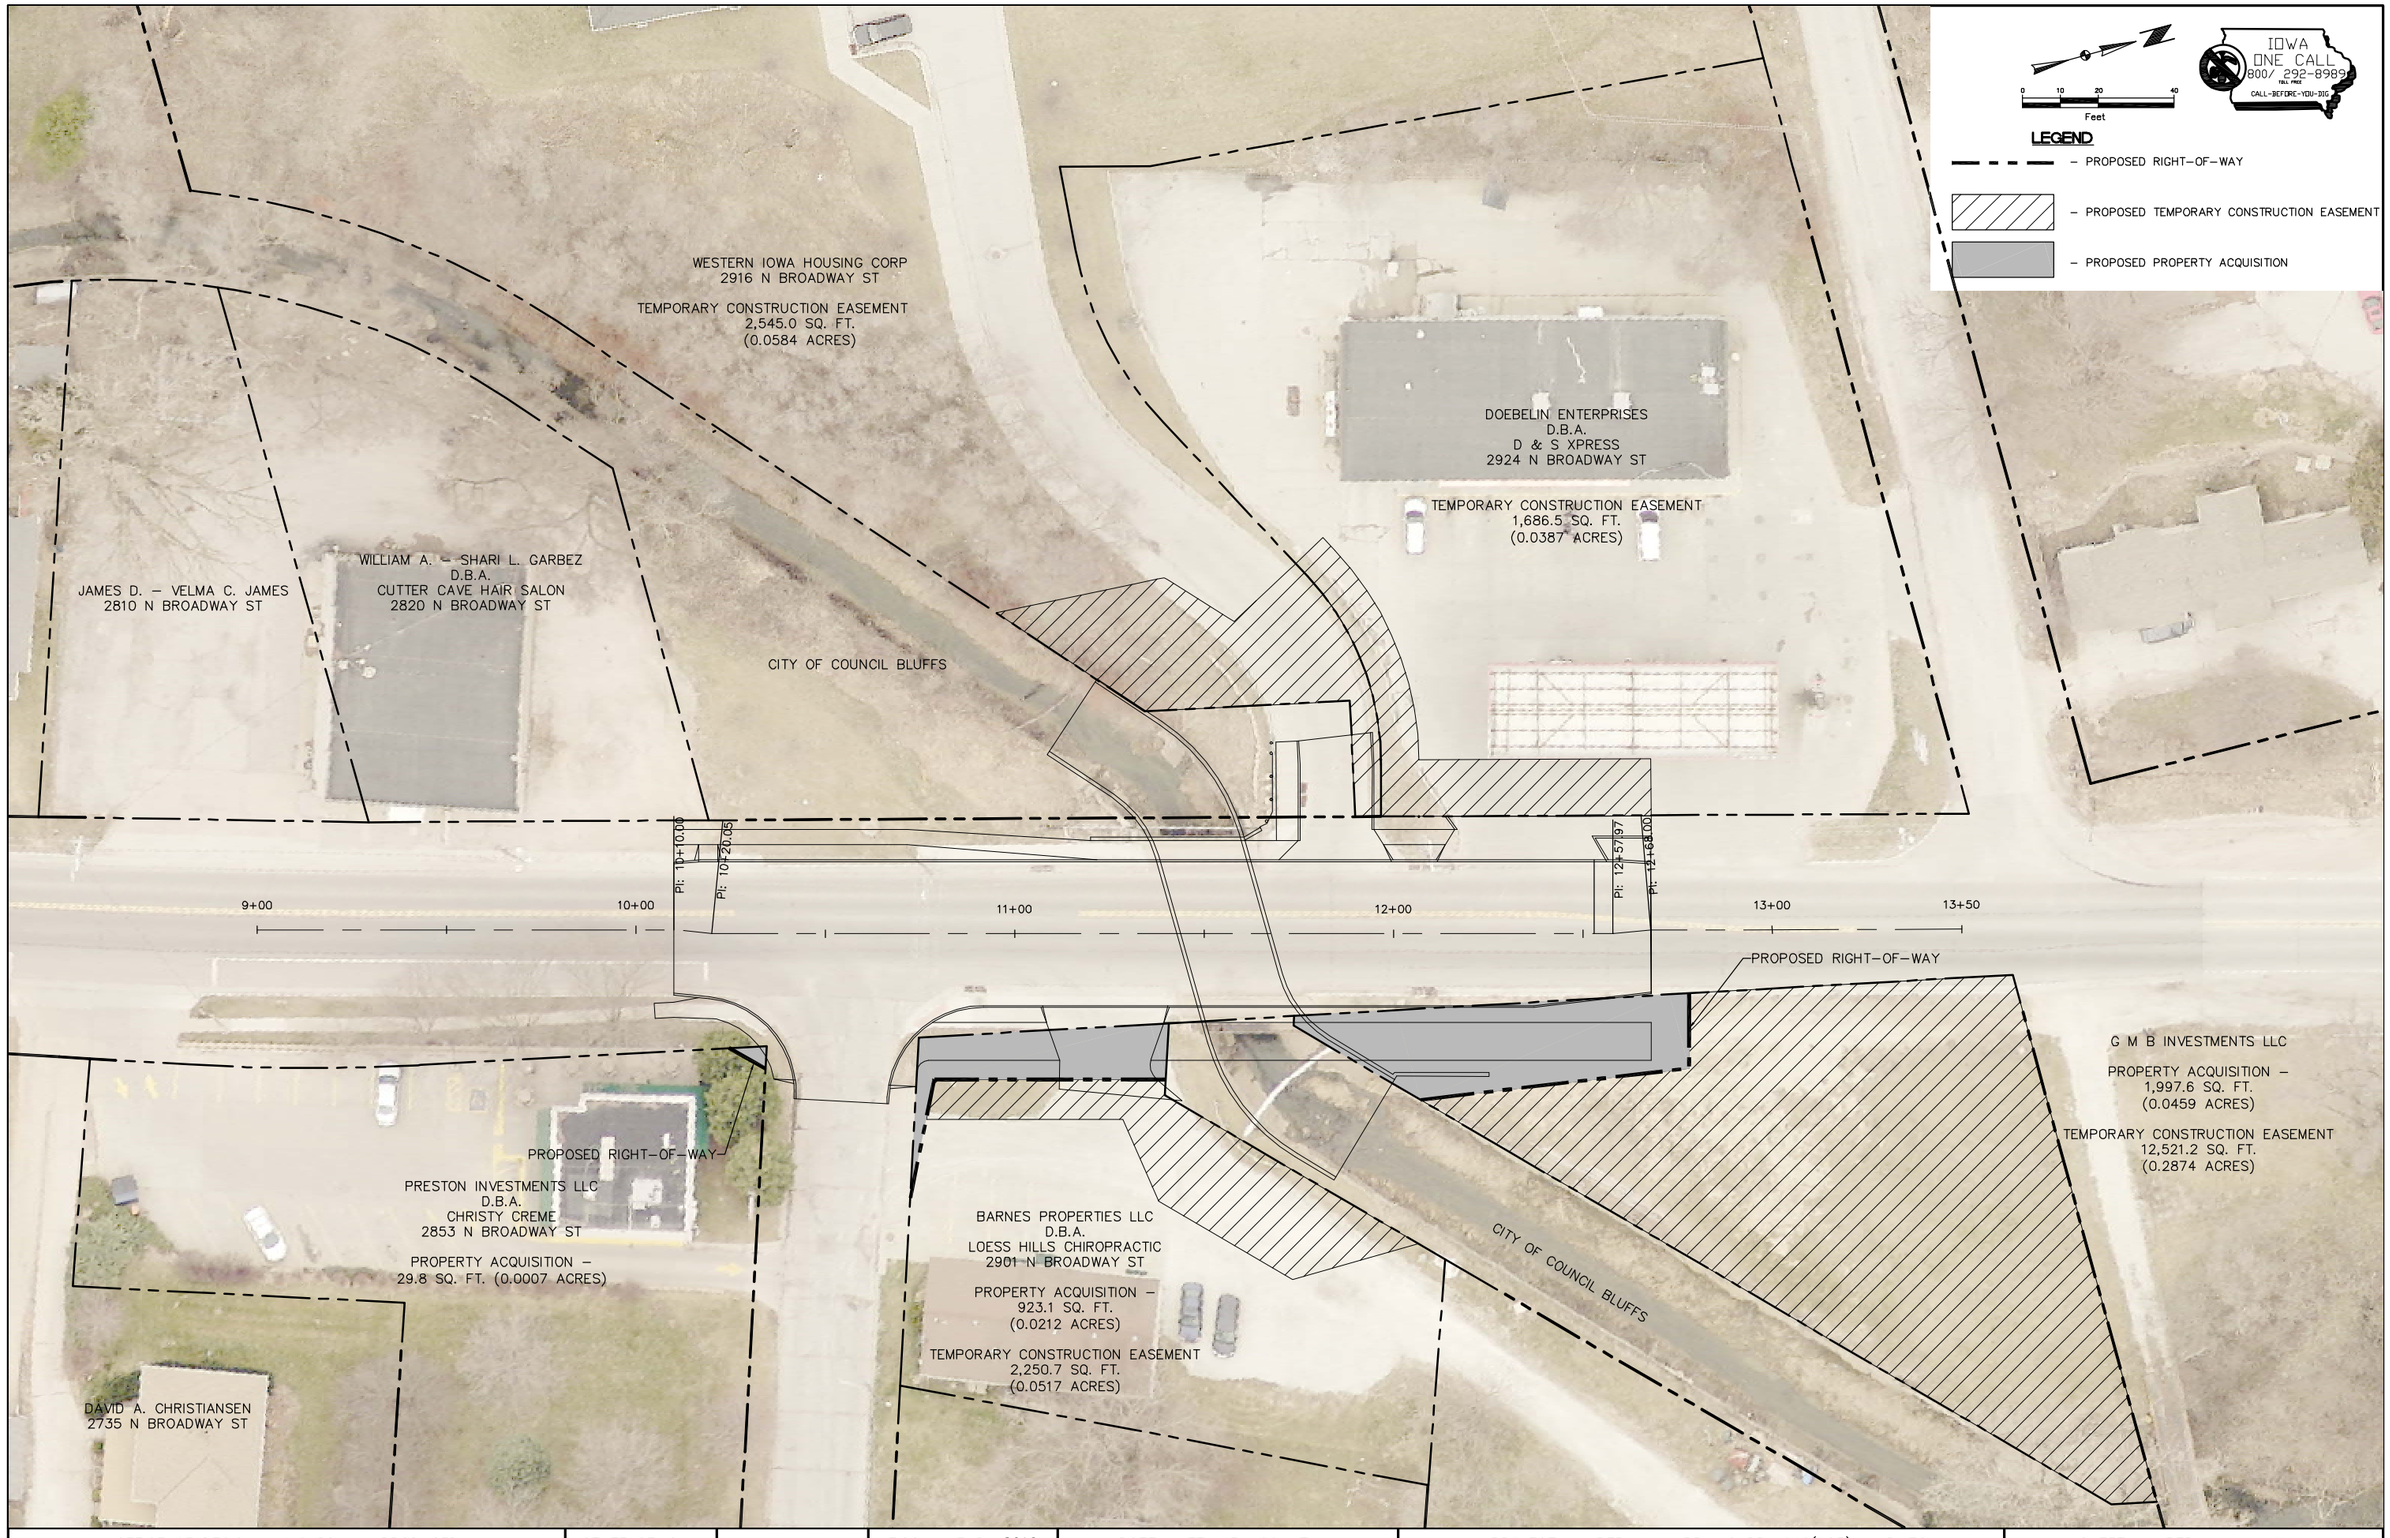


OFFICE OF DESIGN * CADD * PRODUCED	STATE OF IOWA		FISCAL YEAR 2016	POTTAWATTAMIE COUNTY	PROJECT NUMBER BRM–CHBP–I642(683)––NB–78	SHEET NUMBER H.01

\\SRV16\Shared\Blue_Team\Projects\7500\20 NORTH BROADWAY Engineering\Dwgs\Design\7500\20 DESIGN - NO RISE ALT GAS EASEMENT.dwg, 10/28/2020 11:59:57 AM, 300 Adobe PDF.pc3