
Attachment C

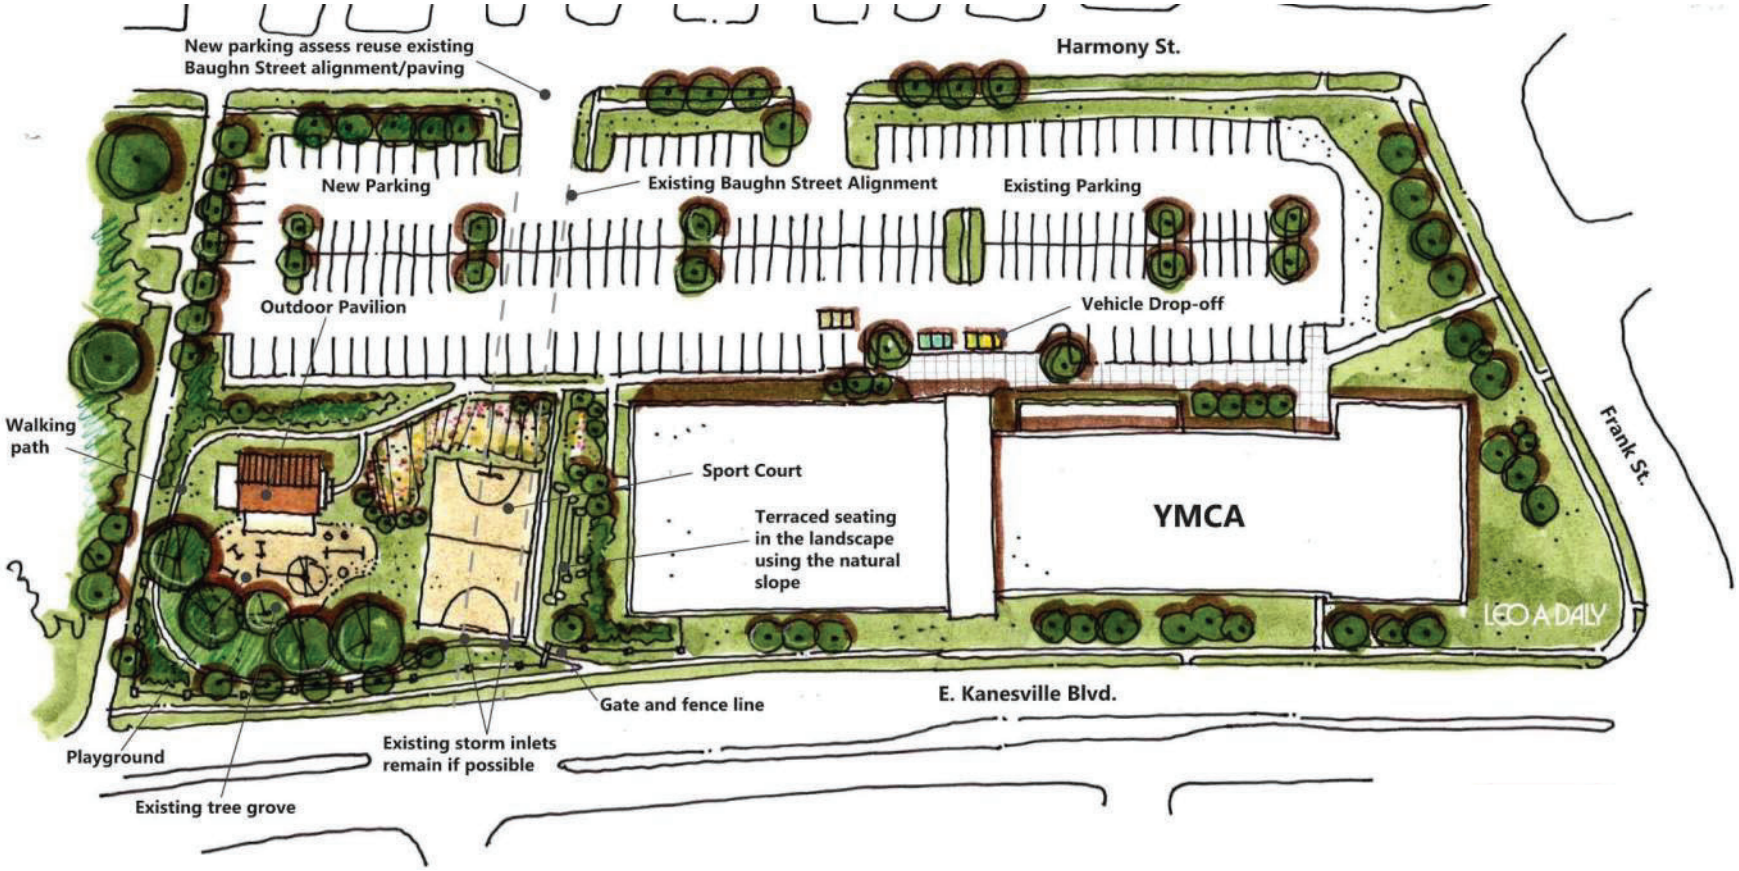

Site Concept Plan

Project Location

LEO A DALY