
ATTACHMENT C

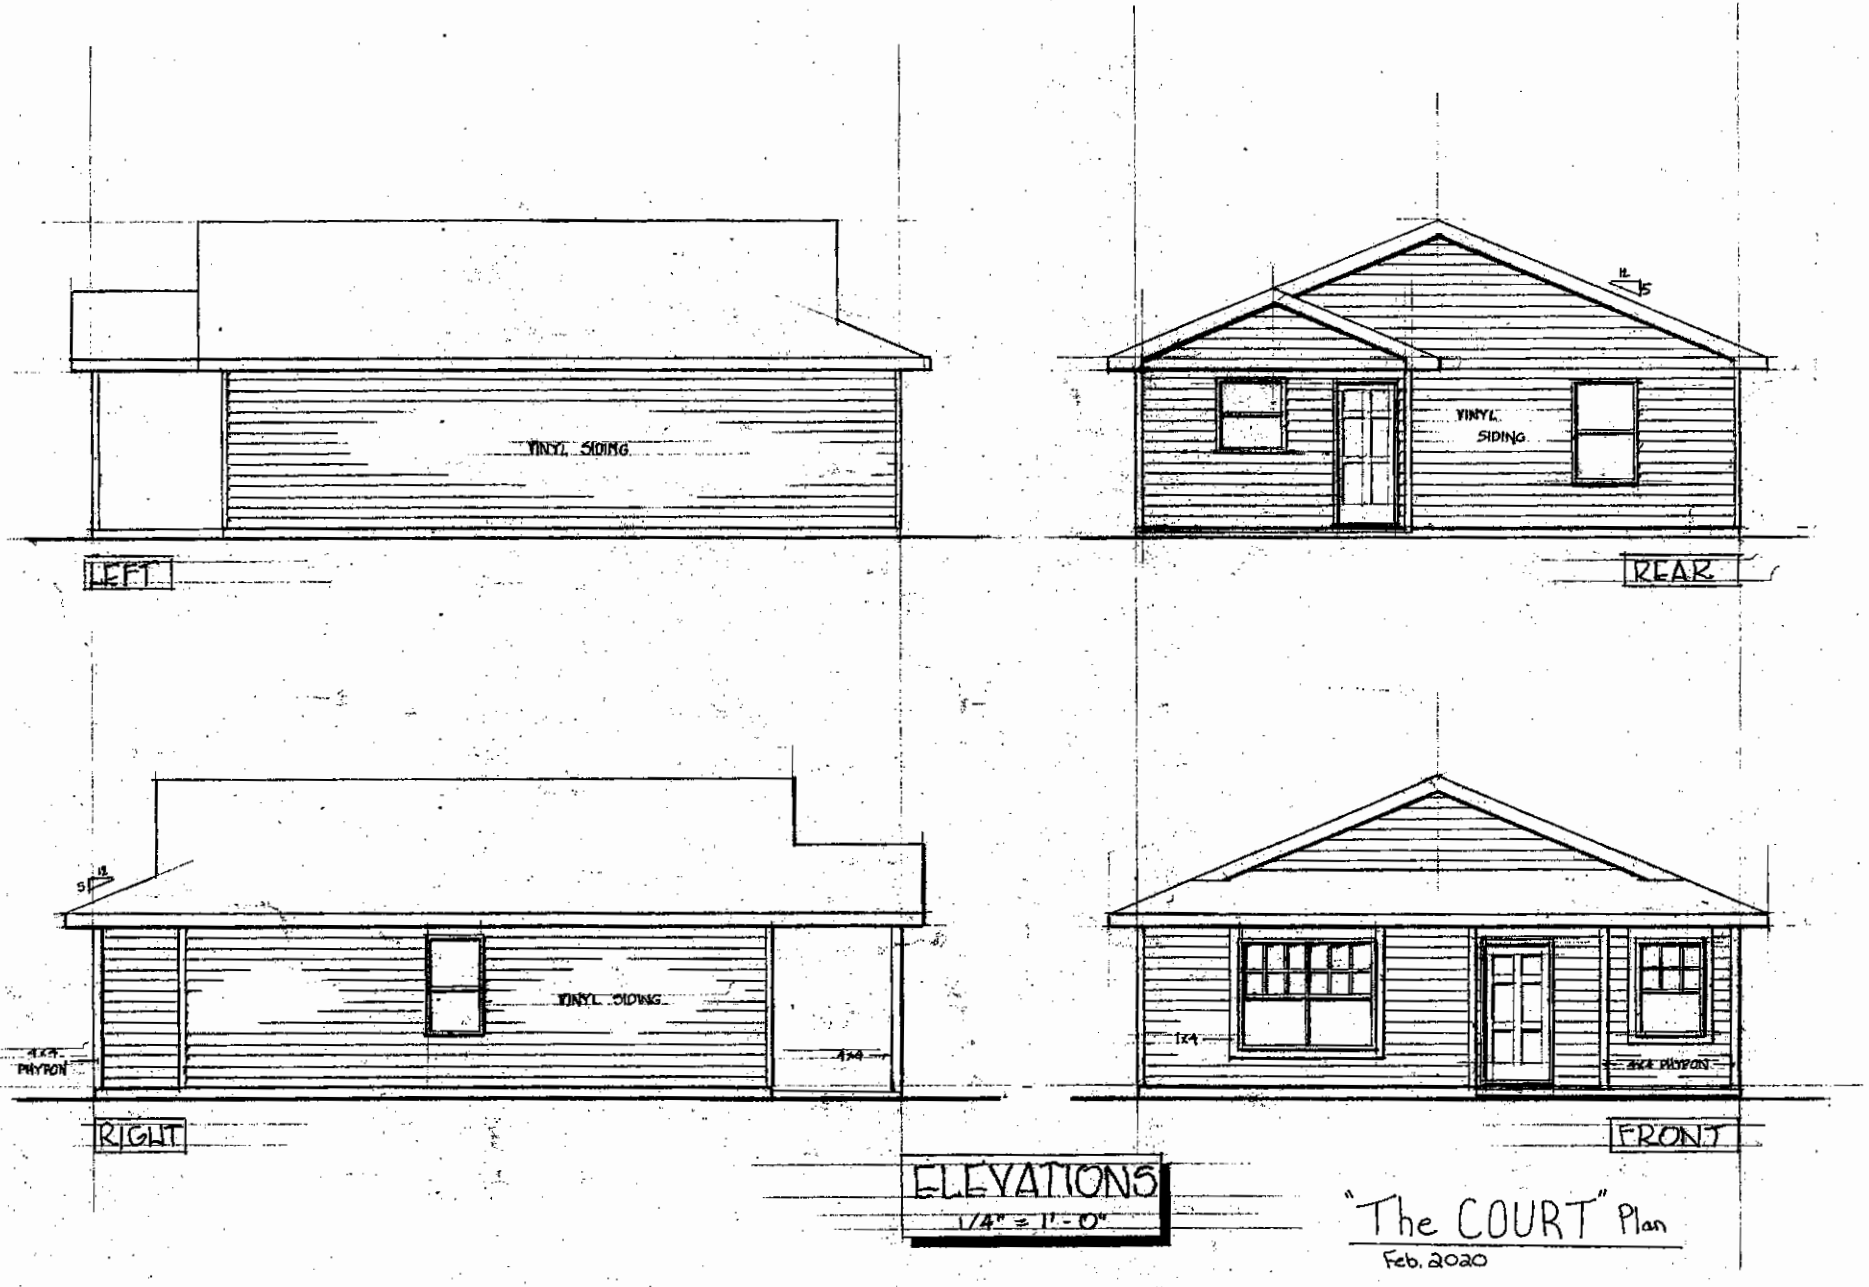


ELEVATIONS
1/4" = 1'-0"

"The COURT" Plan
Feb. 2020

SECTION
3/4" = 1'-0"
1/2" DRYWALL
ATTIC BAFFLE
ICE & WTR SHIELD PER CODE
CAULK SILL SEALER
16" O.C.
1/2" SHEATHING
4" CONC. BLOCK
OVER 8" BK. TOOTH
2" SHEATHING
16" ON
CENTER

FOUNDATION PLAN
1/4" = 1'-0"
16'-0"
28'-6"
12'-6"
5'-0"
14'-0"
TOP OF TORCH MOUND
WALL 5½" LOWER
4'-0"
28'-0"
5'-10"
32'-0"
TOP OF CONC. POST ETC.
TURN TOP OF HOUSE TOWNE
12'-0"

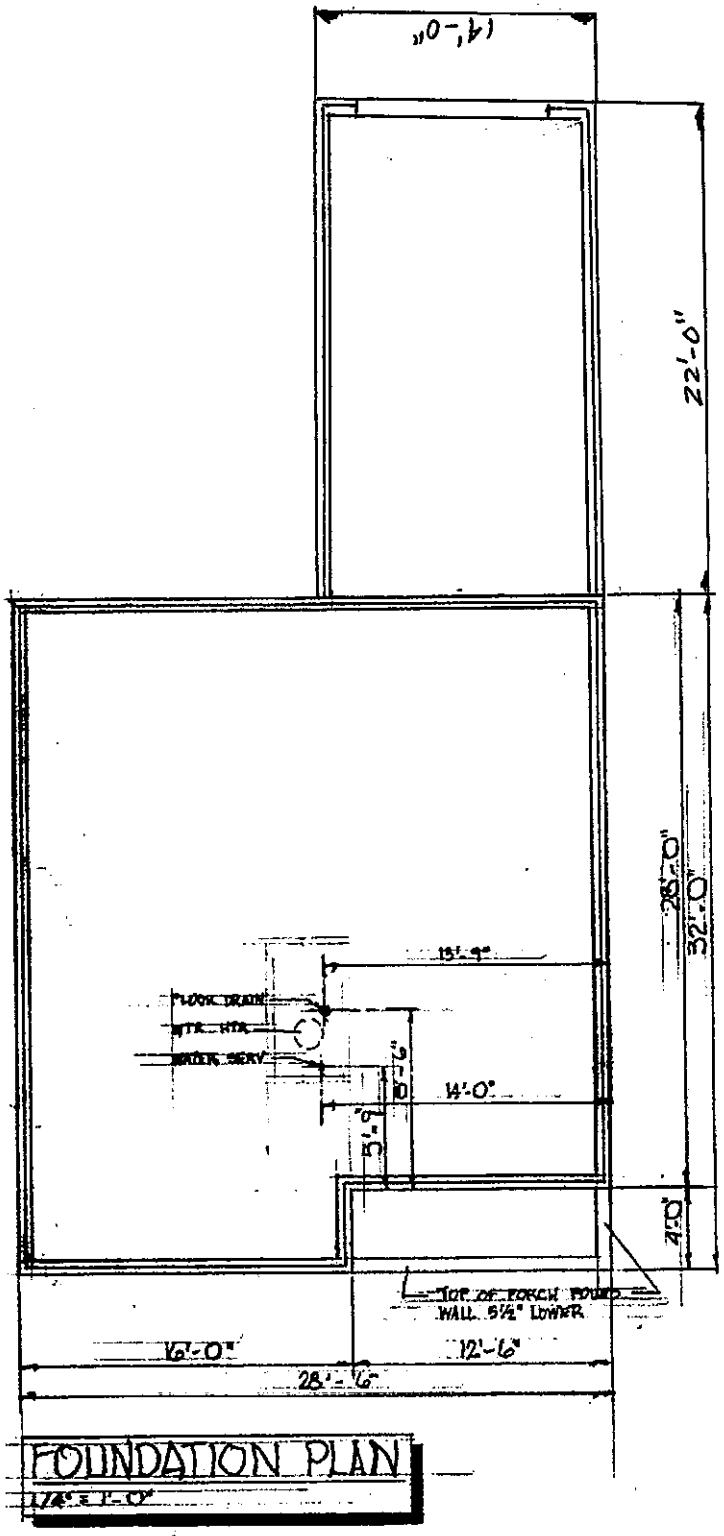

FOUNDATION PLAN ADDENDUM

14’-0” x 22’-0” ATTACHED GARAGE

ROOF PLAN

1/4" = 1'-0"

FLOOR PLAN

1/4" = 1'-0"

862 SF