



NORTH ELEVATION



SOUTH ELEVATION

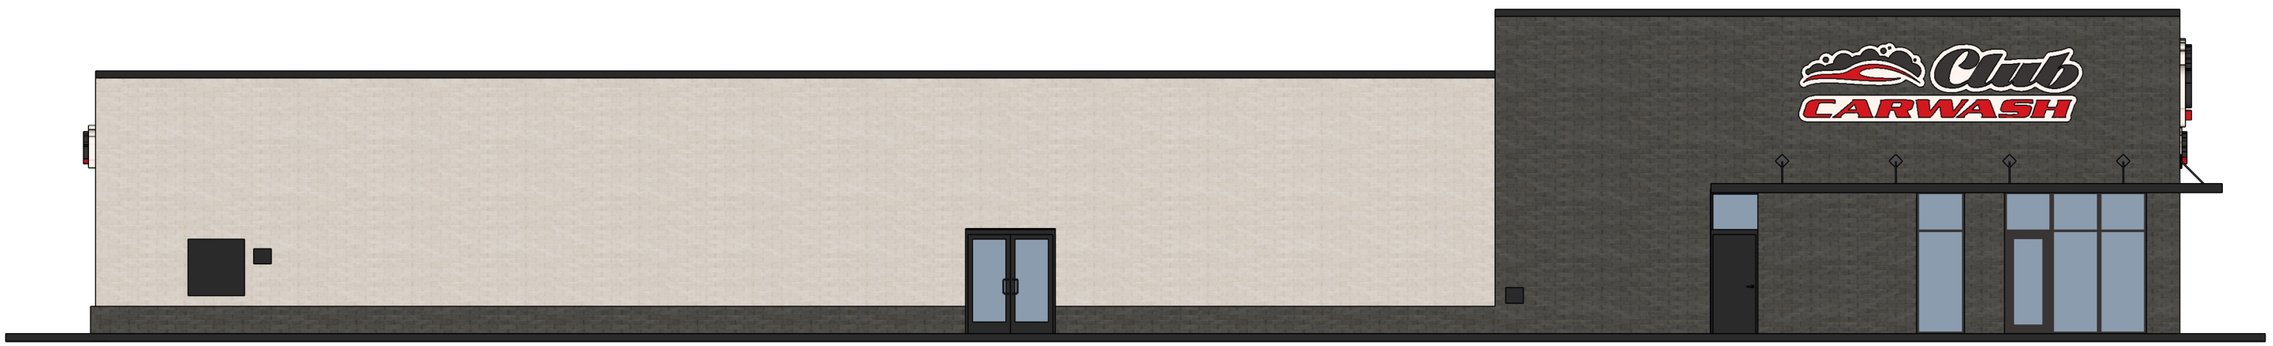

EAST ELEVATION

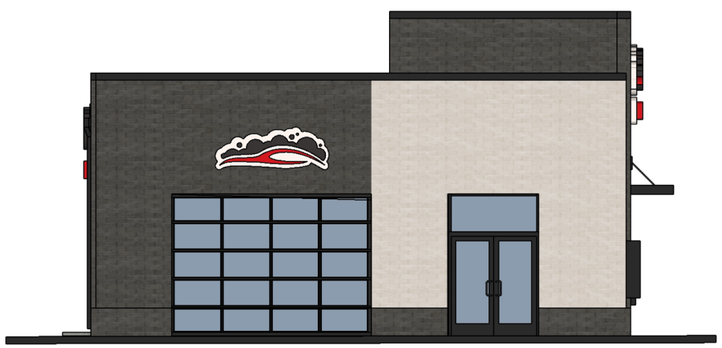

WEST ELEVATION

EXTERIOR MATERIAL LEGEND

- ARCHITECTURAL 8" X 4" X 16" SPEC-BRIK (COLOR: IVORY)
- ARCHITECTURAL 8" X 4" X 16" SPEC-BRIK (COLOR: SLATE)
- ALUMINUM STOREFRONT GLAZING SYSTEM
- FLAT METAL AWNING (COLOR: MATTE BLACK)
- KYNAR-COATED SHEET METAL SCUPPER AND DOWNSPOUTS (COLOR: MATTE BLACK)
- KYNAR COATED METAL COPING (COLOR: MATTE BLACK)

SCALE: 3/32" = 1'-0"

ATTACHMENT B

FINKLE + WILLIAMS ARCHITECTURE

01.28.21


Club
CARWASH

