
Attachment C

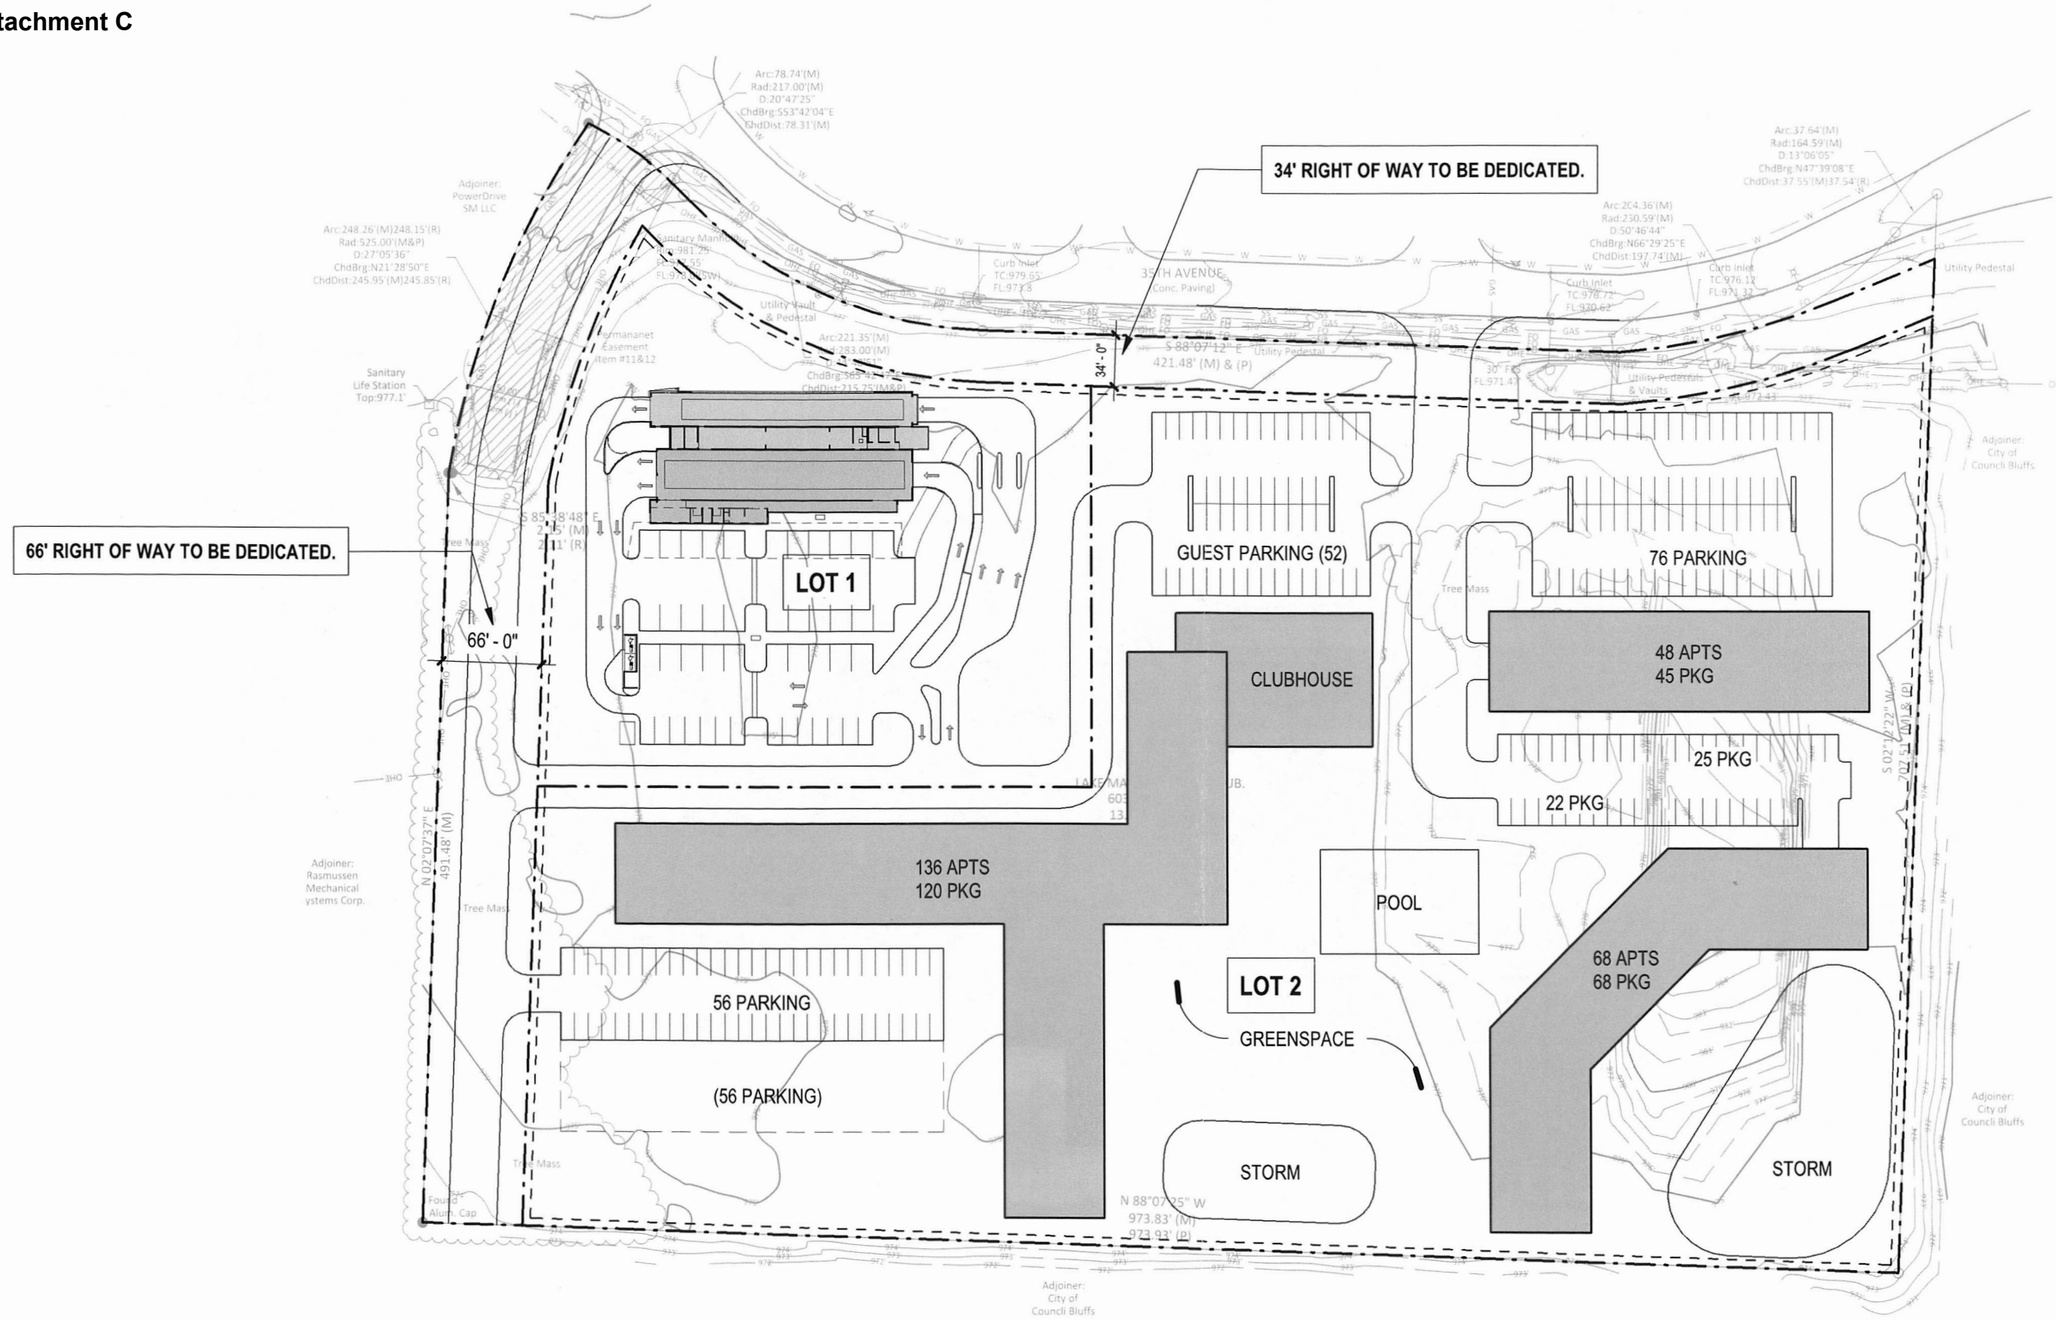

SUMMARY:

252 APARTMENTS
230 COVERED PARKING
187 SURFACE PARKING SPACES
1 CLUBHOUSE

1 SITE PLAN
MP 01 1" = 100'-0"

TACKarchitects
2922 North 61st Street, Studio 1
Omaha, Nebraska 68104

402-505-9778
www.tackarch.com

LAKE MANAWA - LOT 10
Enter address here

Project Number: Project Number
Date: 2021_01-12
Revision Description:

MP 01