Attachment E



CHARACTER RENDERINGS ONLY. BUILDING MATERIALS & HEIGHTS WILL BE ADJUSTED TO LOCAL JURISDICTION CODES & REQUIREMENTS.

SOUTHEAST PERSPECTIVE

TACKarchitects



CHARACTER RENDERINGS ONLY. BUILDING MATERIALS & HEIGHTS WILL BE ADJUSTED TO LOCAL JURISDICTION CODES & REQUIREMENTS.

SOUTHWEST PERSPECTIVE - DAY


TACKarchitects



CHARACTER RENDERINGS ONLY. BUILDING MATERIALS & HEIGHTS WILL BE ADJUSTED TO LOCAL JURISDICTION CODES & REQUIREMENTS.

SOUTHWEST PERSPECTIVE - NIGHT


TACKarchitects

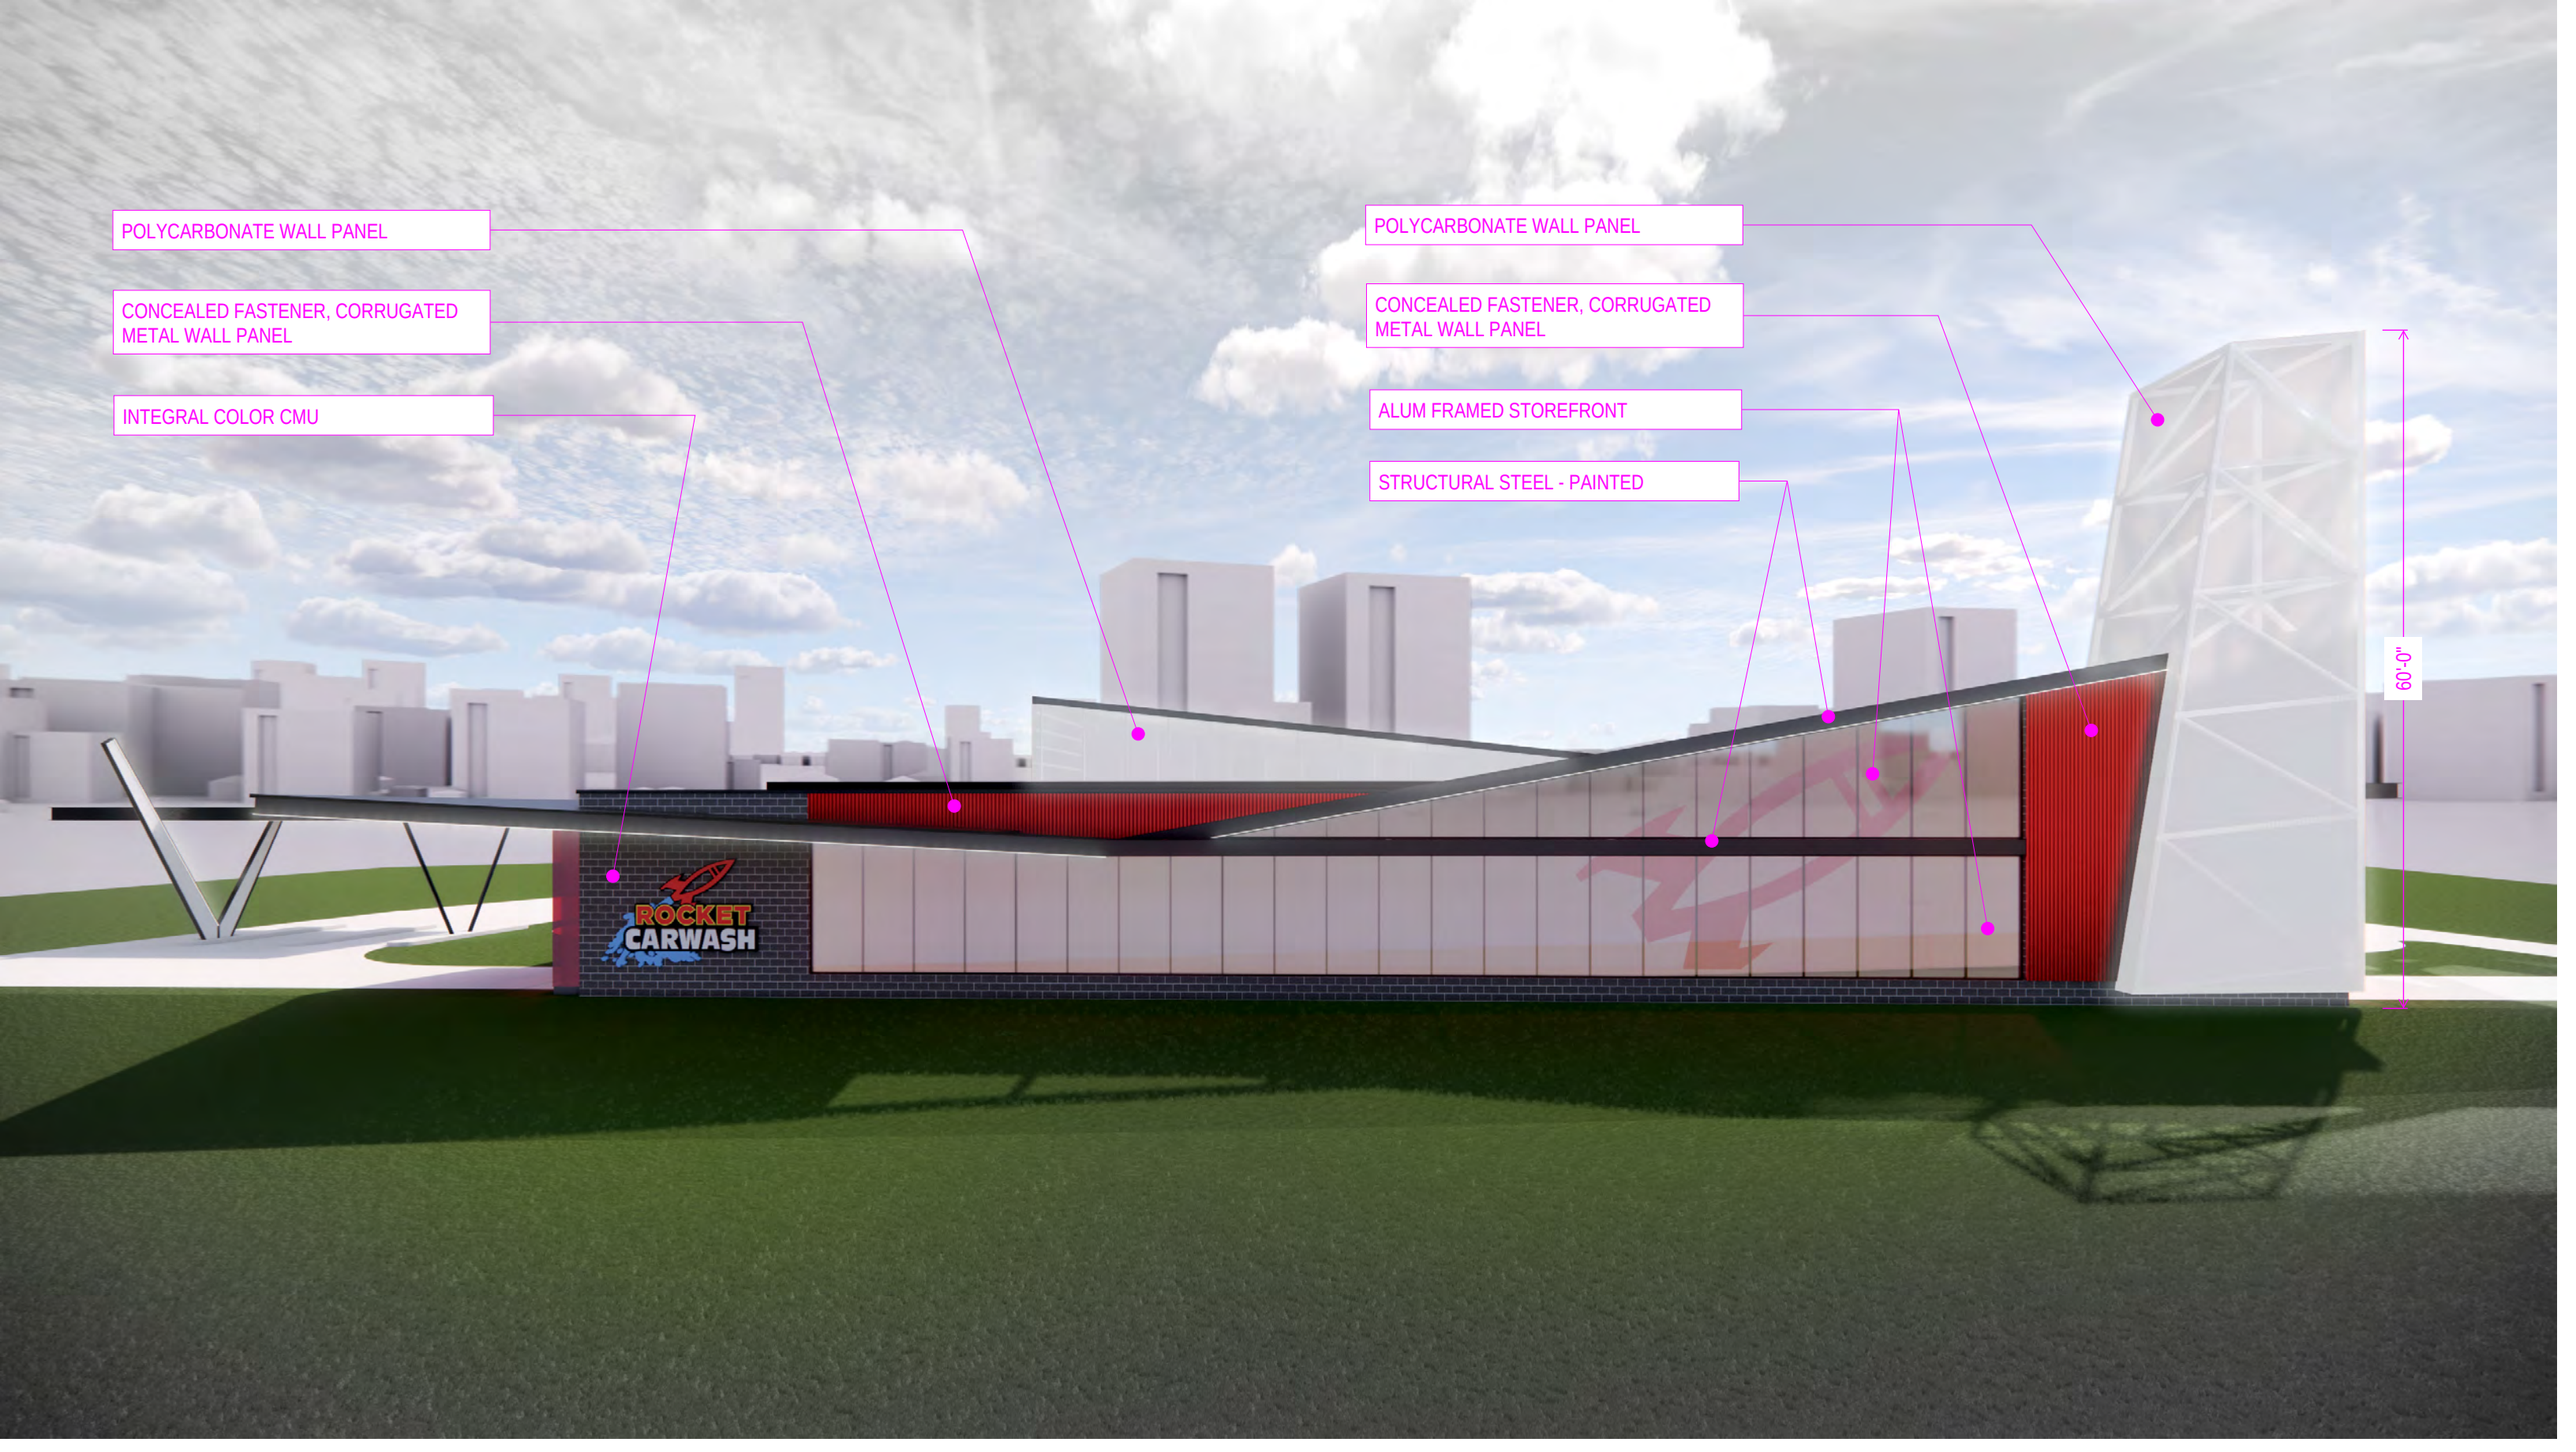

CHARACTER RENDERINGS ONLY. BUILDING MATERIALS & HEIGHTS WILL BE ADJUSTED TO LOCAL JURISDICTION CODES & REQUIREMENTS.

NORTH ELEVATION - DAY


TACKarchitects

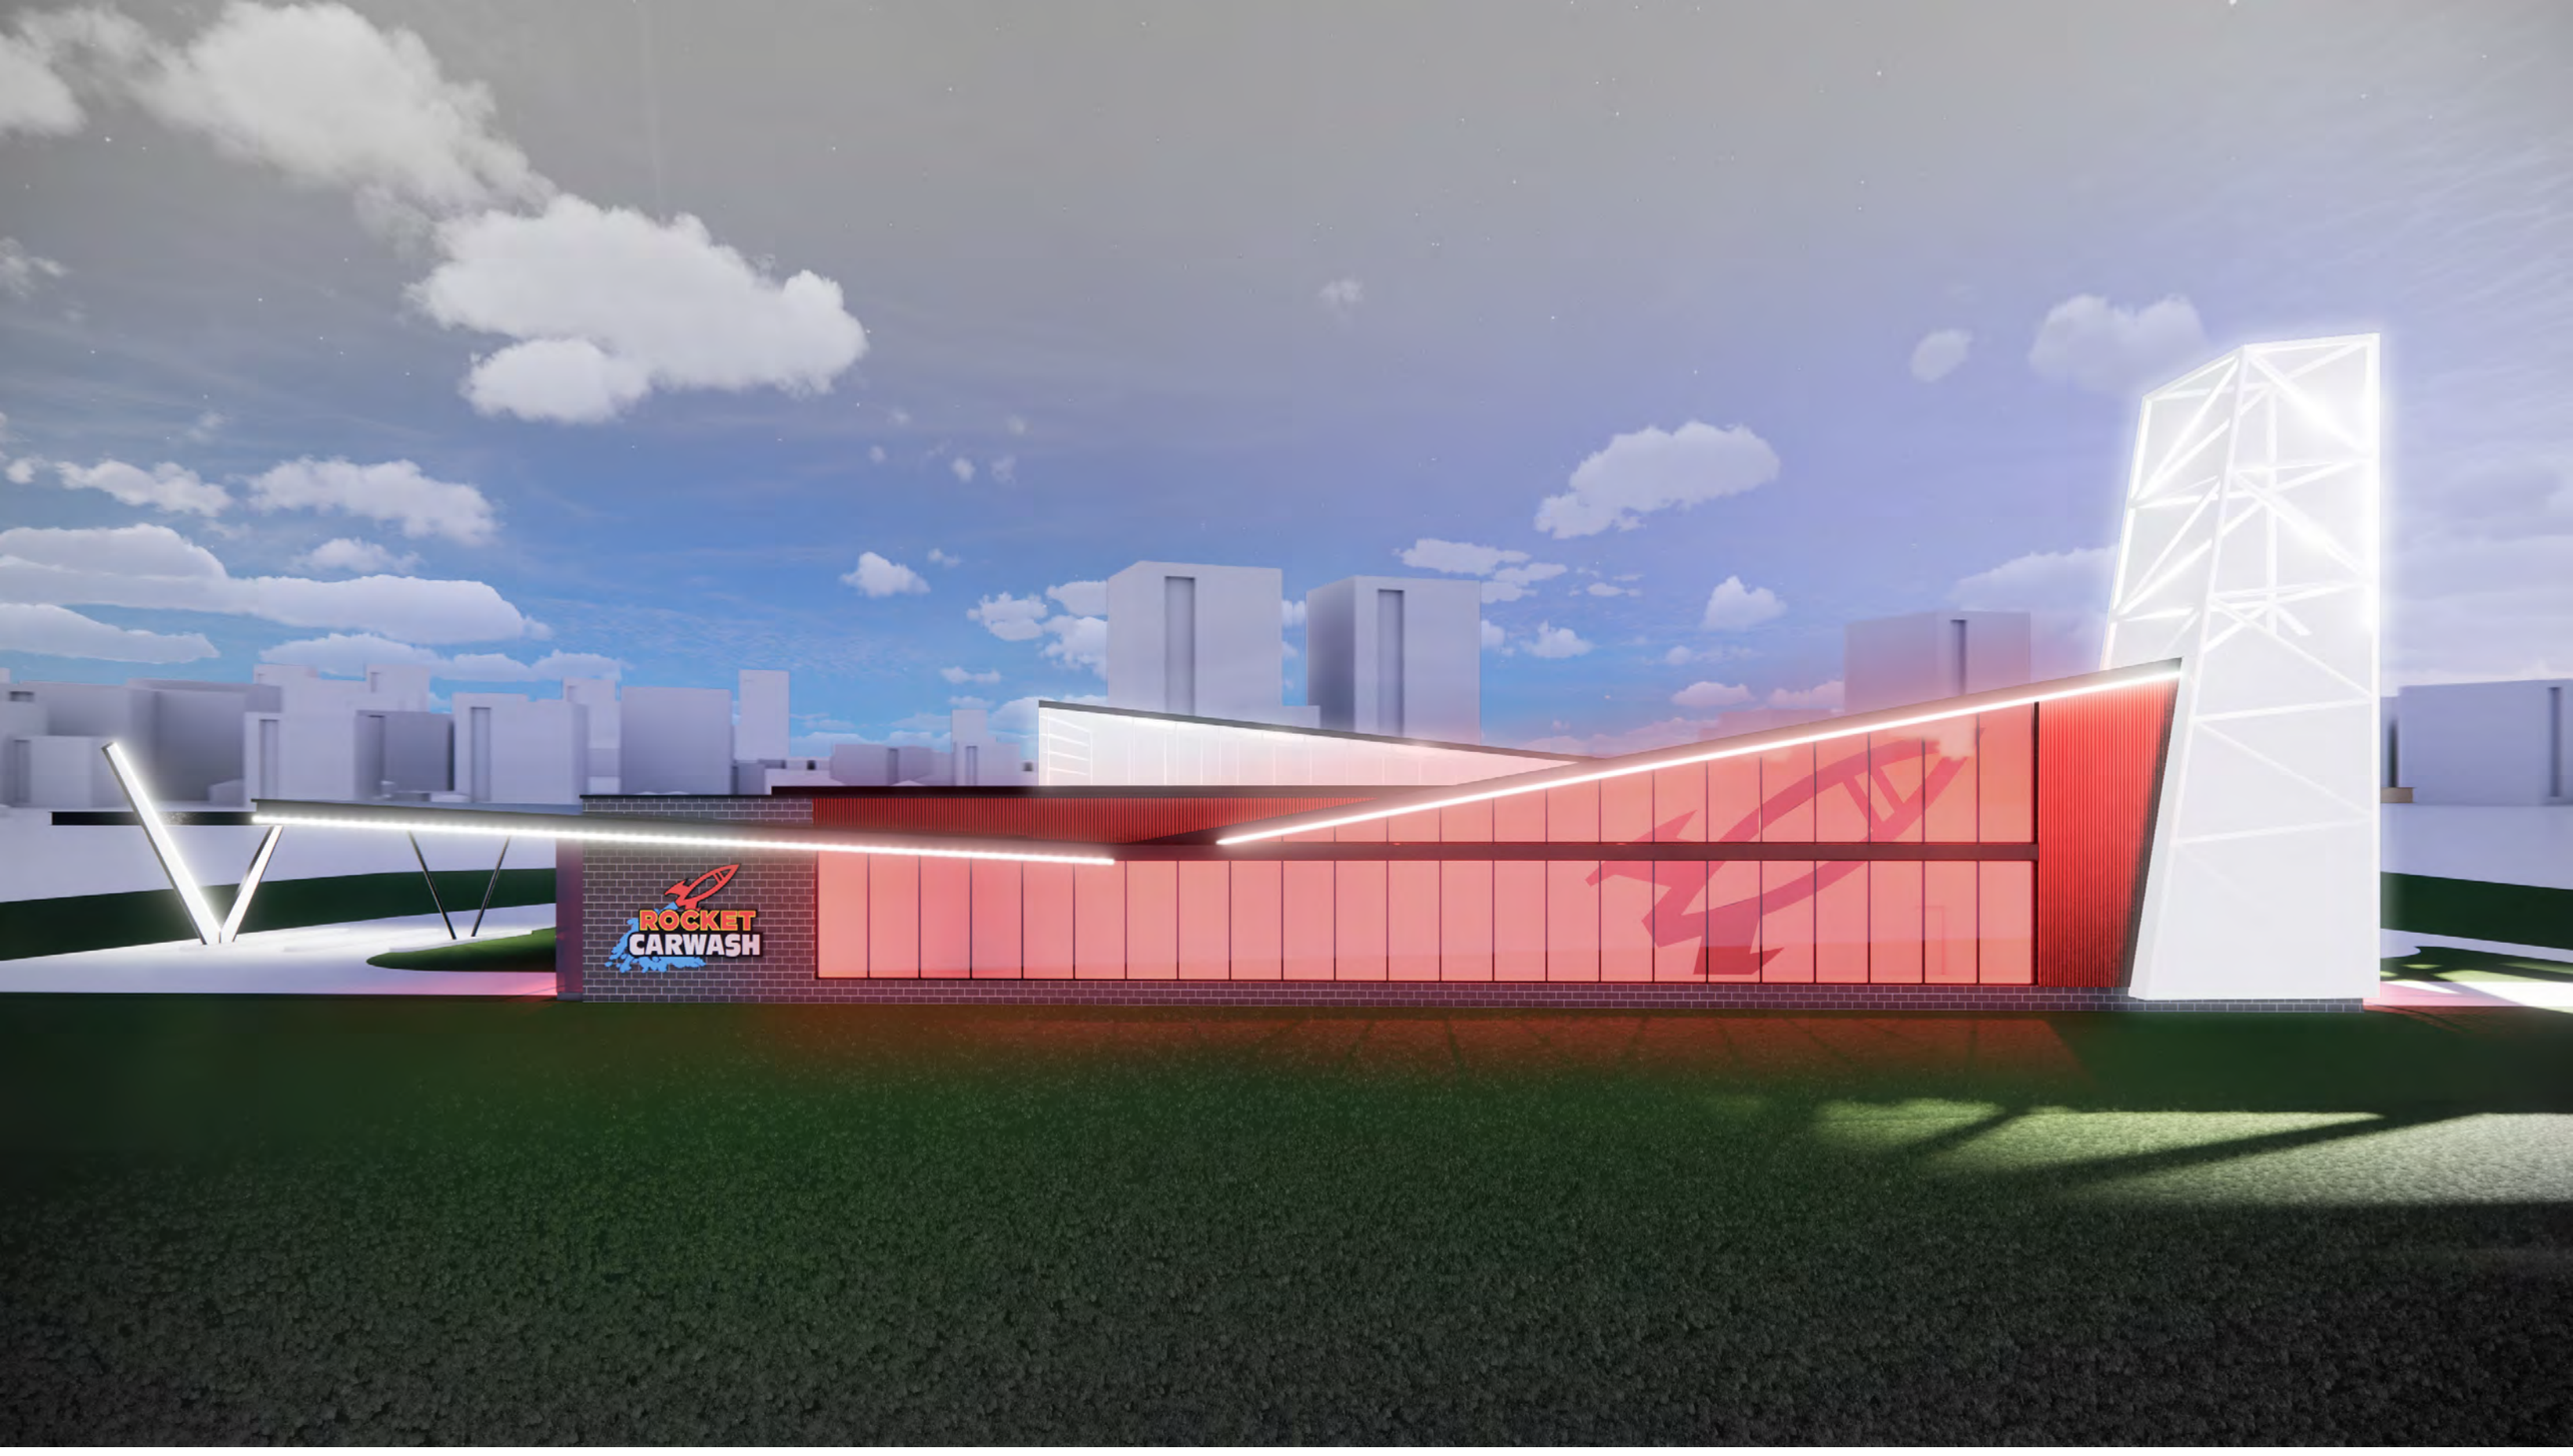

CHARACTER RENDERINGS ONLY. BUILDING MATERIALS & HEIGHTS WILL BE ADJUSTED TO LOCAL JURISDICTION CODES & REQUIREMENTS.

NORTH ELEVATION - NIGHT

TACKarchitects

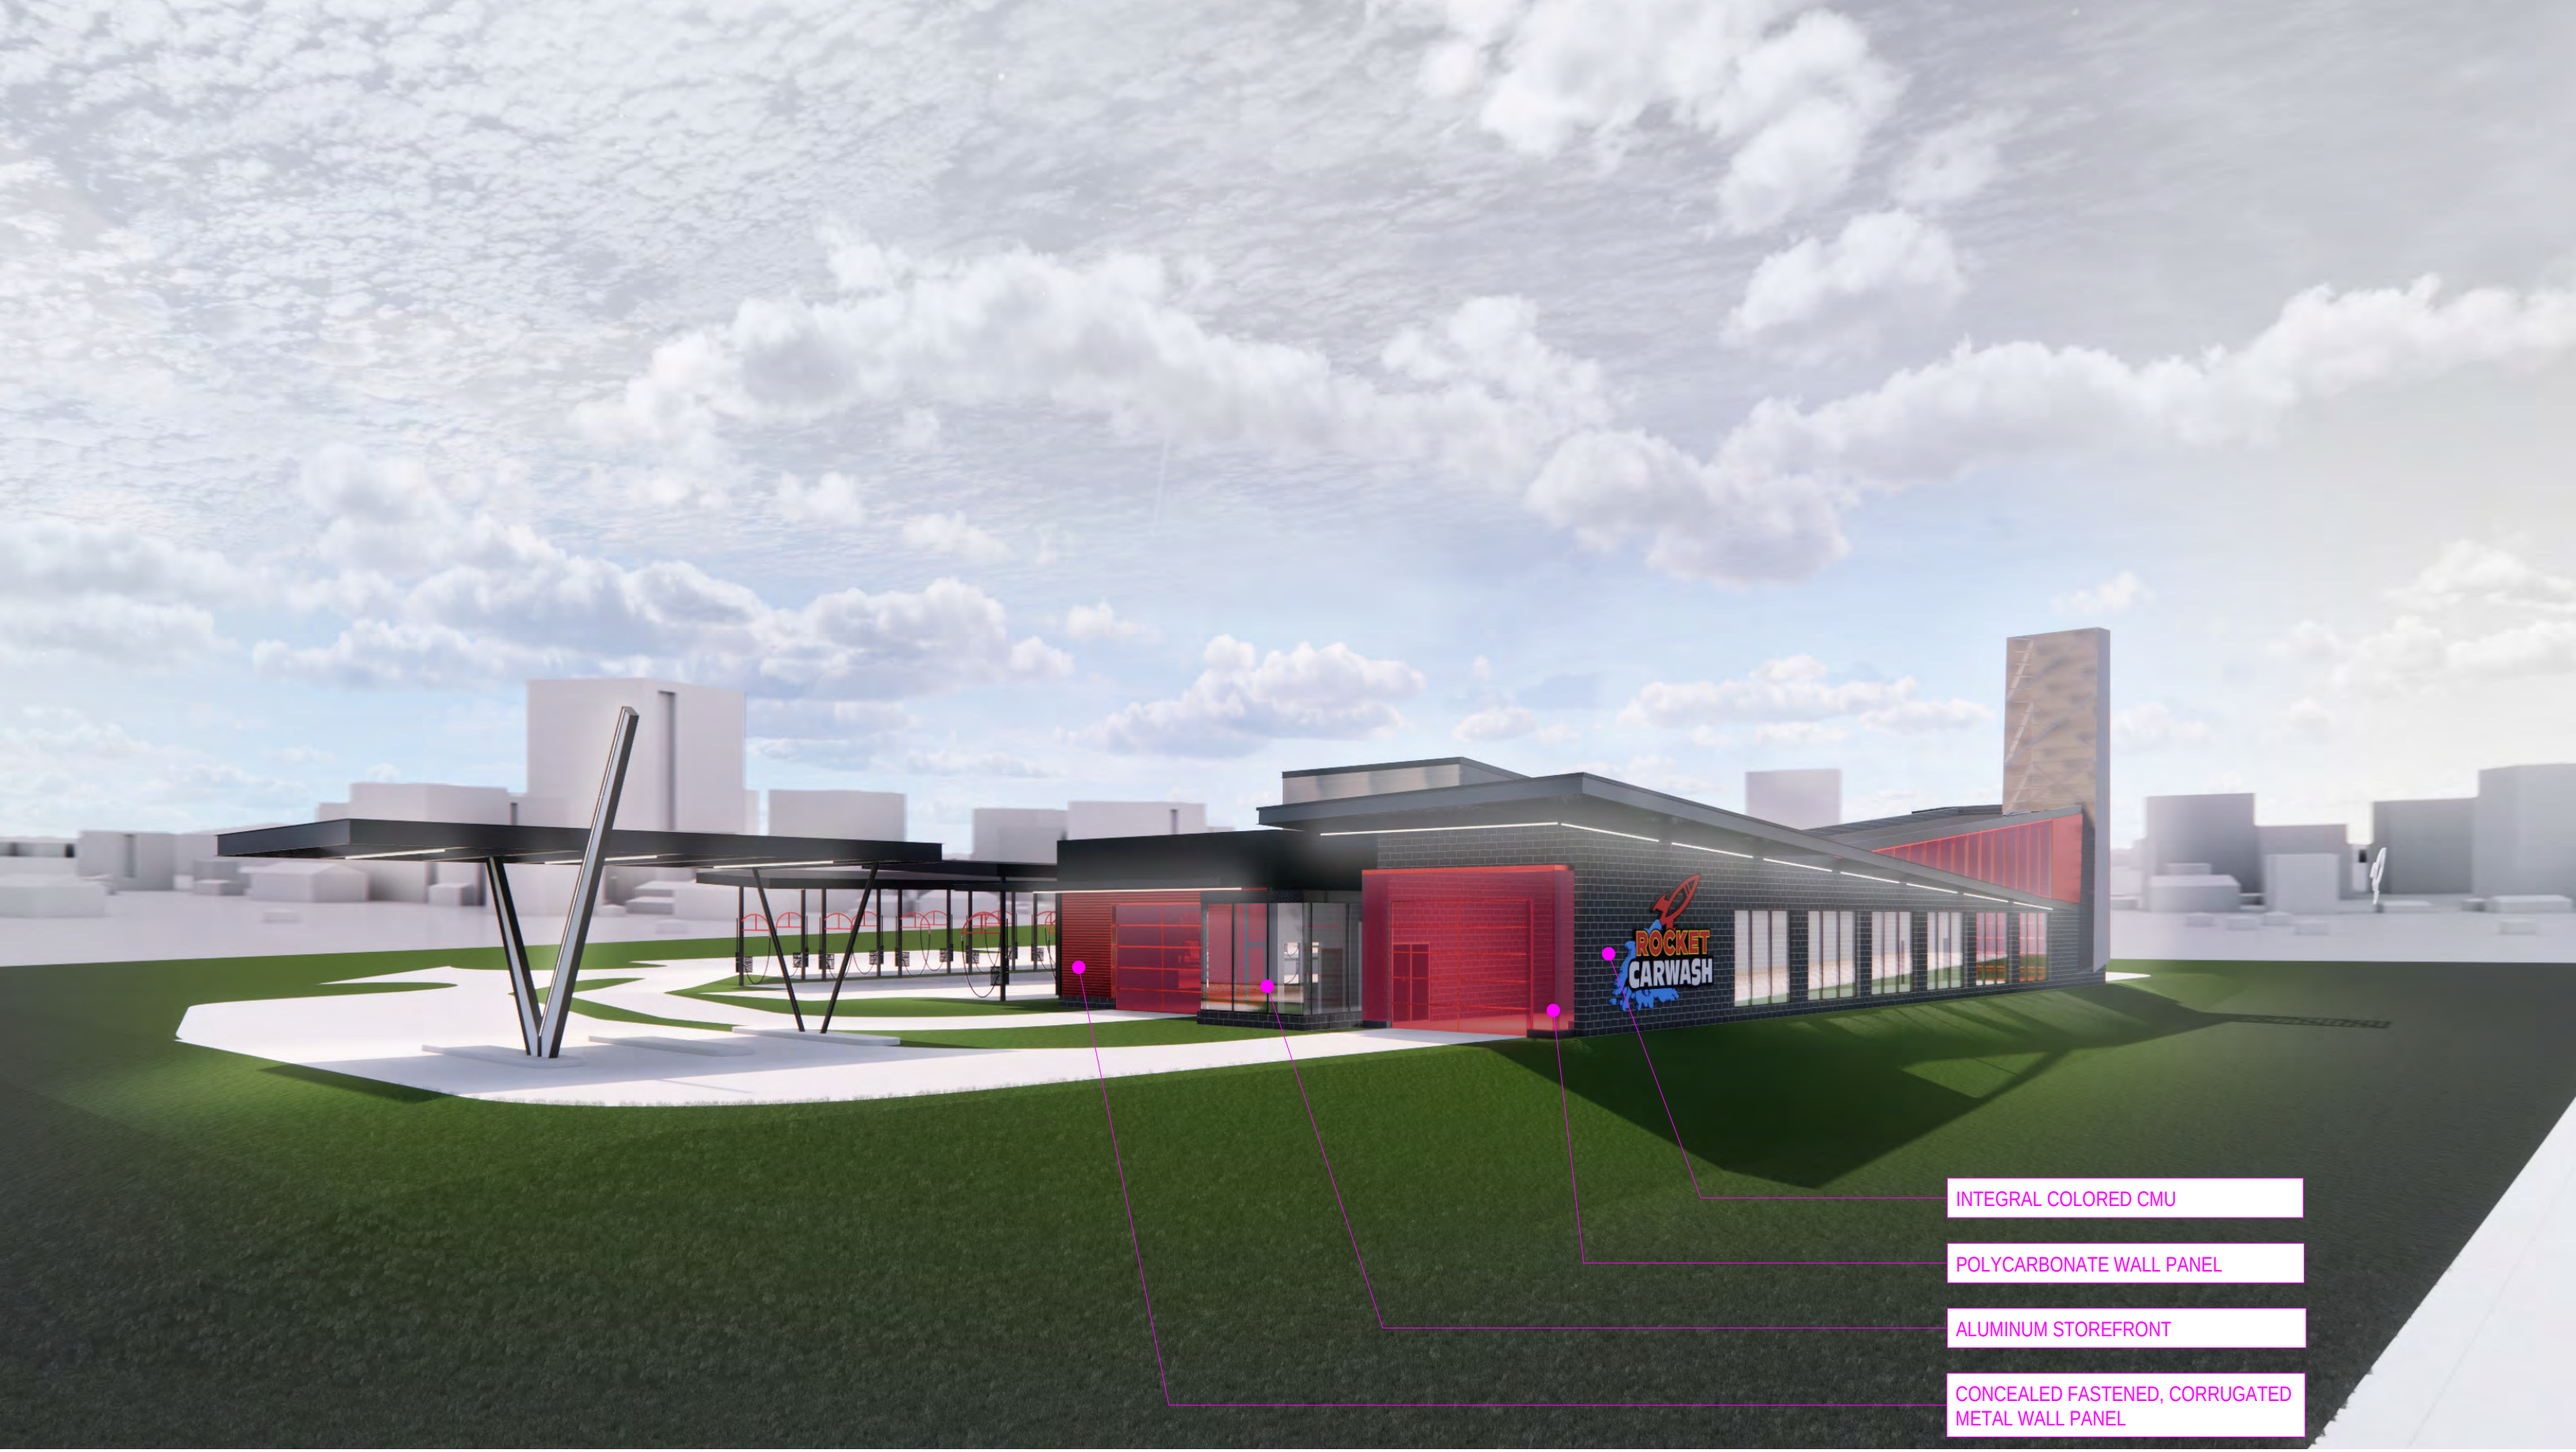

CHARACTER RENDERINGS ONLY. BUILDING MATERIALS & HEIGHTS WILL BE ADJUSTED TO LOCAL JURISDICTION CODES & REQUIREMENTS.


NORTHEAST PERSPECTIVE

TACKarchitects

CHARACTER RENDERINGS ONLY. BUILDING MATERIALS & HEIGHTS WILL BE ADJUSTED TO LOCAL JURISDICTION CODES & REQUIREMENTS.

NORTHWEST PERSPECTIVE

TACKarchitects

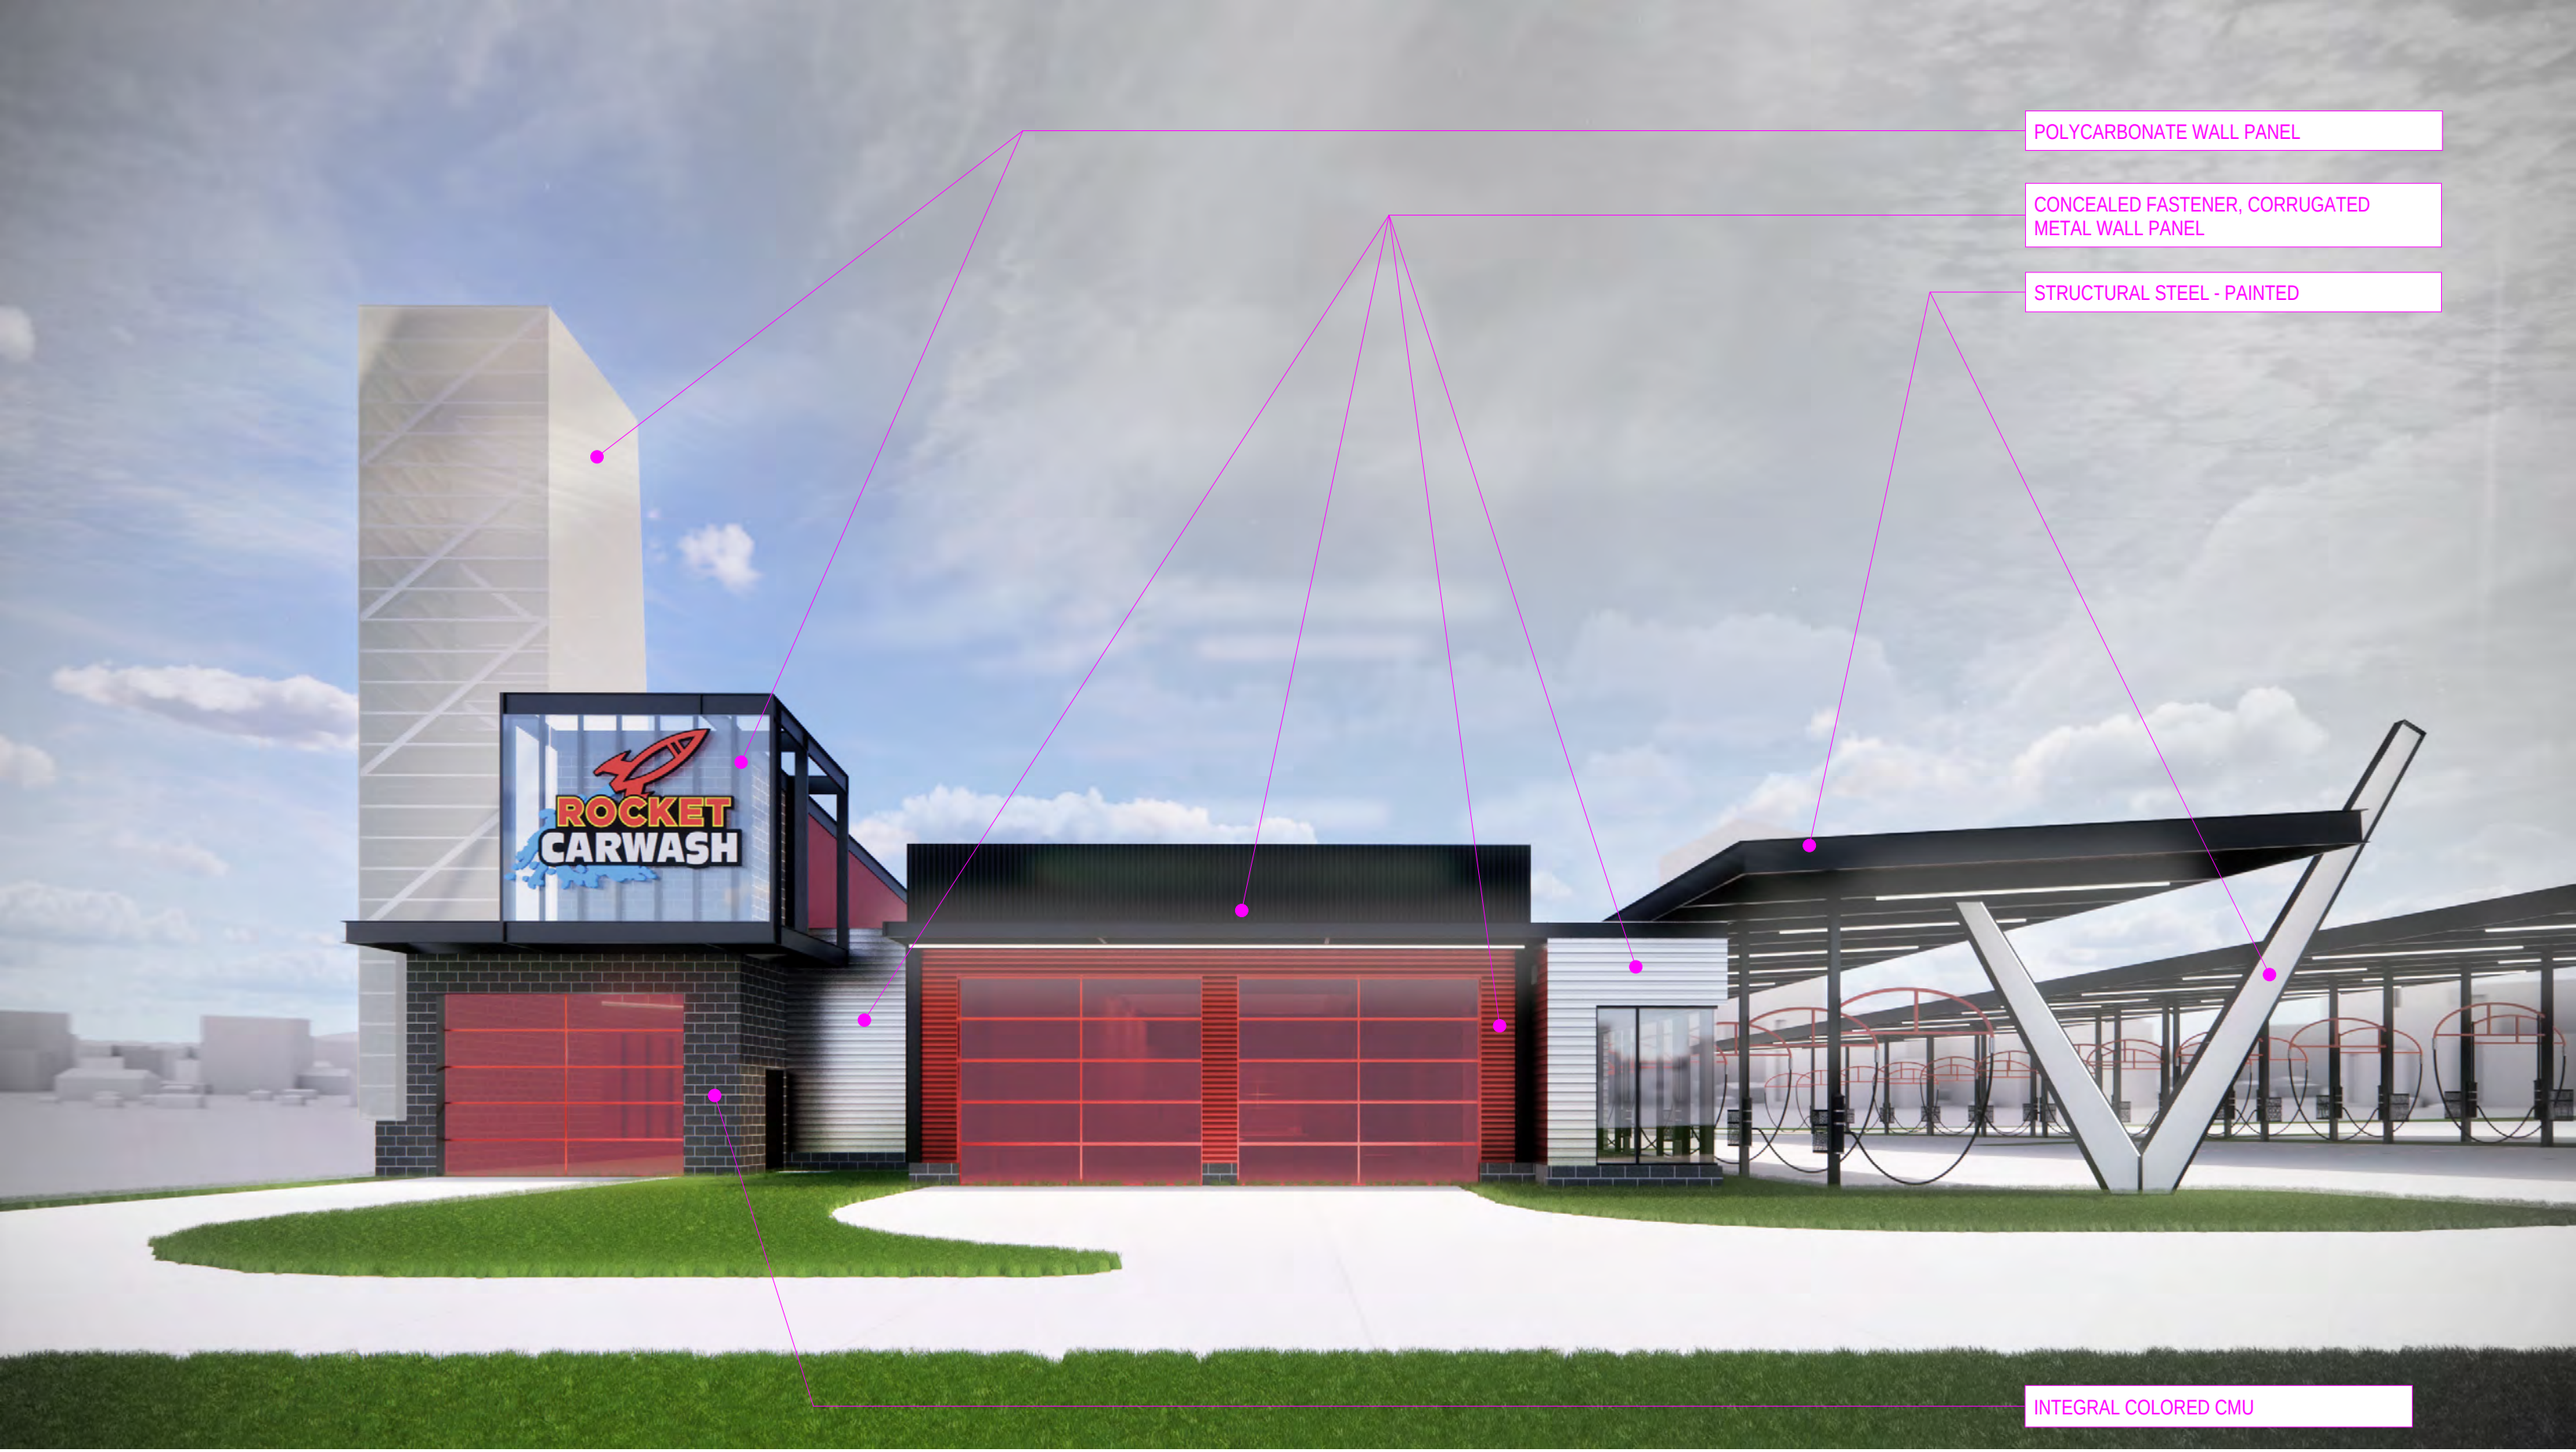

CHARACTER RENDERINGS ONLY. BUILDING MATERIALS & HEIGHTS WILL BE ADJUSTED TO LOCAL JURISDICTION CODES & REQUIREMENTS.

WEST ELEVATION

TACKarchitects