Attachment F



REAR ELEVATION
SCALE: 1/4" = 1'-0"




FRONT ELEVATION
SCALE: 1/4" = 1'-0"


JPR ENTERPRISES

TMK Residential Design Services & Associates 402-592-6966

OF

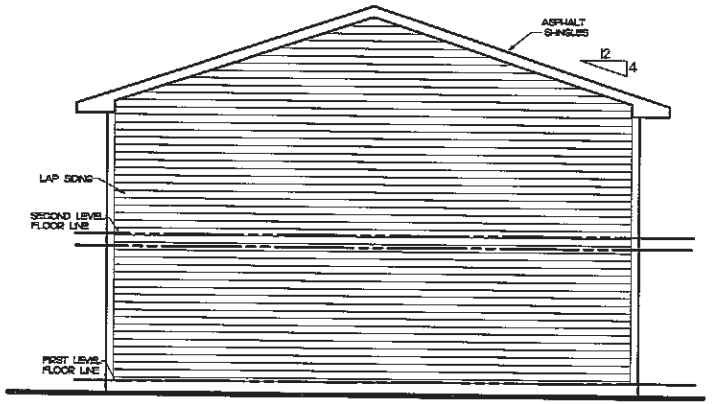

RIGHT ELEVATION
SCALE: 1/4" = 1'-0"

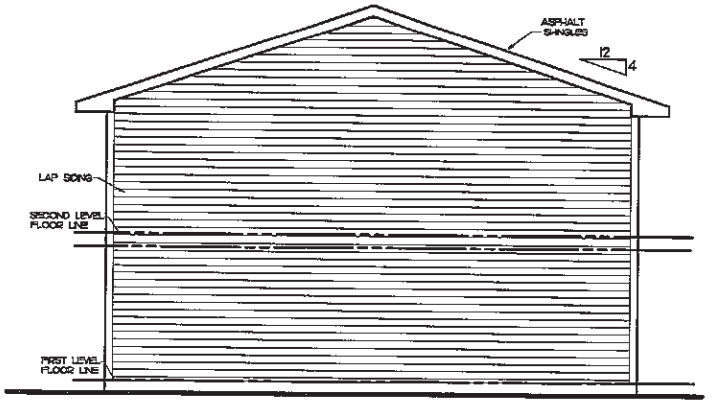



LEFT ELEVATION
SCALE: 1/4" = 1'-0"

JPR ENTERPRISES

TMK Associates
Residential Design Services
402-592-6968

9

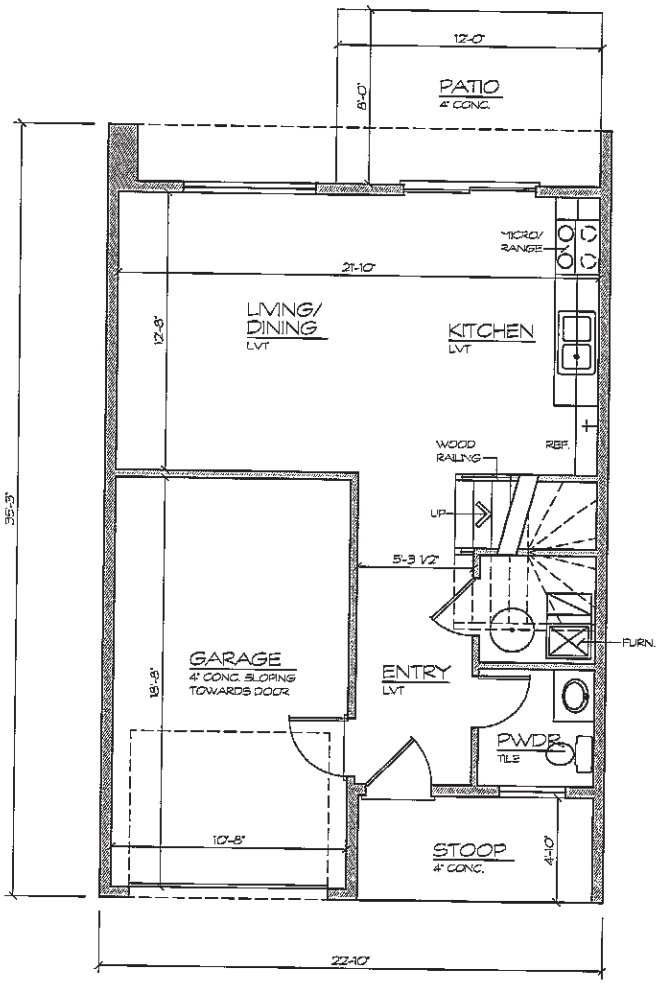

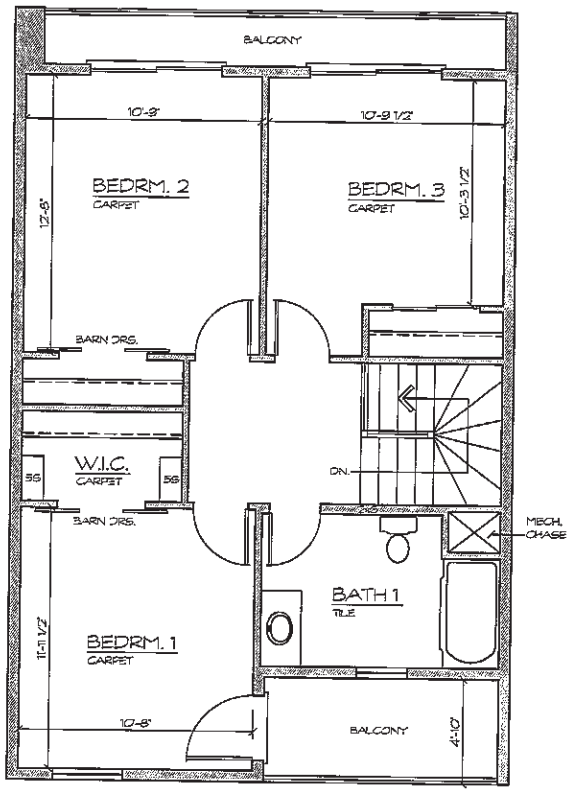

MAIN LEVEL	475 SQ. FT.
SECOND LEVEL	647 SQ. FT.
TOTAL	1122 SQ. FT.
GARAGE	216 SQ. FT.

1 MAIN LEVEL FLOOR PLAN

SCALE: 1/4" = 1'-0"

2 SECOND LEVEL FLOOR PLAN

SCALE: 1/4" = 1'-0"

GENERAL NOTES

Townhomes


JPR ENTERPRISES
Joe Raymond
General Contractor

KEN TINNES
RESIDENTIAL DESIGN
17307 CINNAMON ST.
OMAHA, NEBRASKA 68135
(402) 895-6090
HomePlansOmaha.com


PROJ. NO.: 21022
DATE: 03.12.21
REVISION: PAGE NO.

A1


Layla 2/3 Car Garage

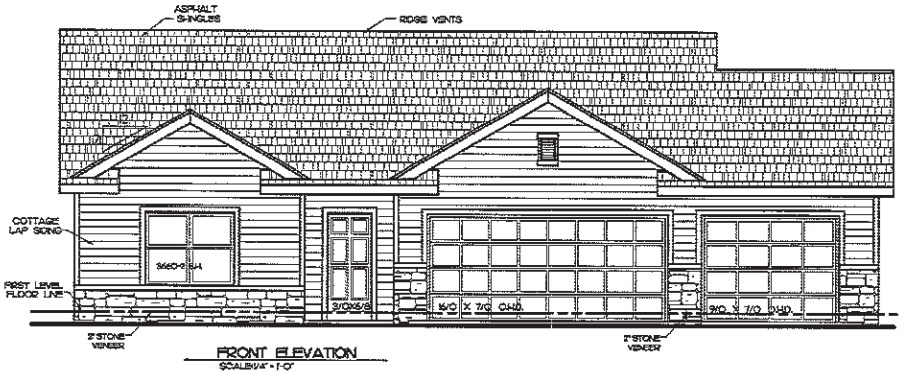


FRONT ELEVATION
SCALE:1/4" = 1'-0"

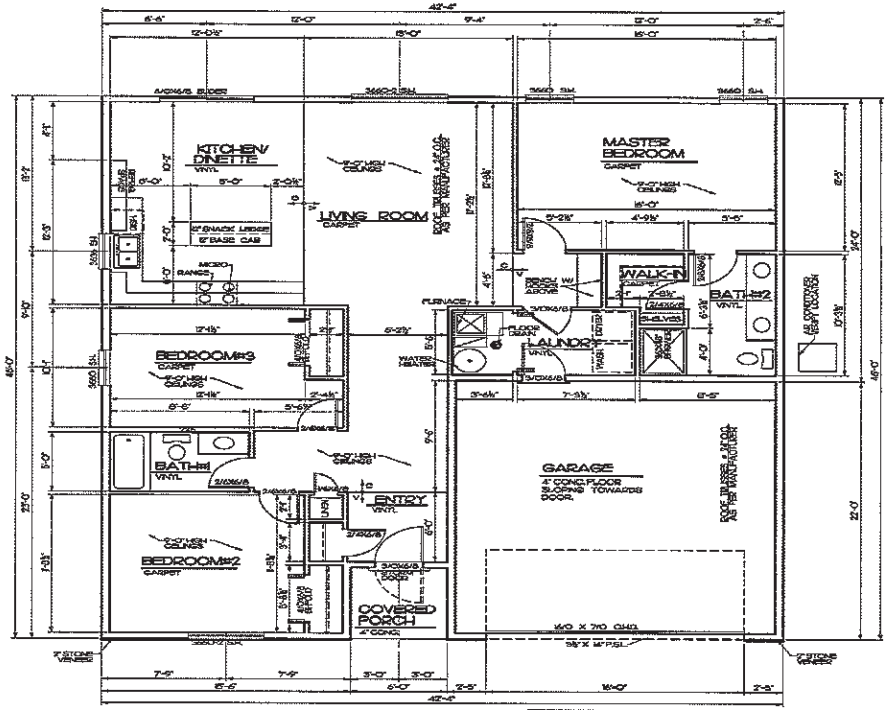


FIRST FLOOR PLAN
SCALE: 1/4" = 1'-0"
FIRST FLOOR = 1462 SQ.FT.
GARAGE = 480 SQ.FT.

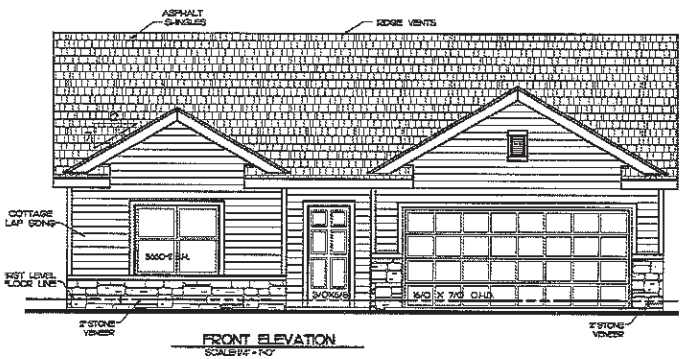


FRONT ELEVATION
SCALE:1/4" = 1'-0"

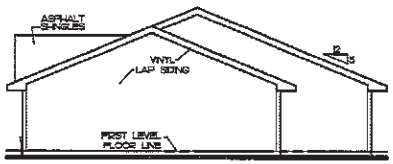

RIGHT SIDE ELEVATION
SCALE:1/8" = 1'-0"

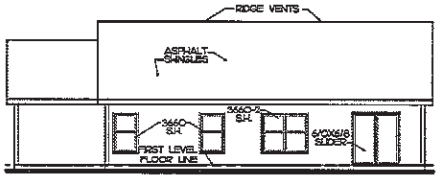


REAR ELEVATION
SCALE:1/8" = 1'-0"

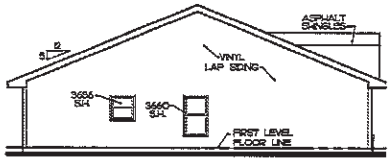

LEFT SIDE ELEVATION
SCALE:1/8" = 1'-0"


Stern 2 Story

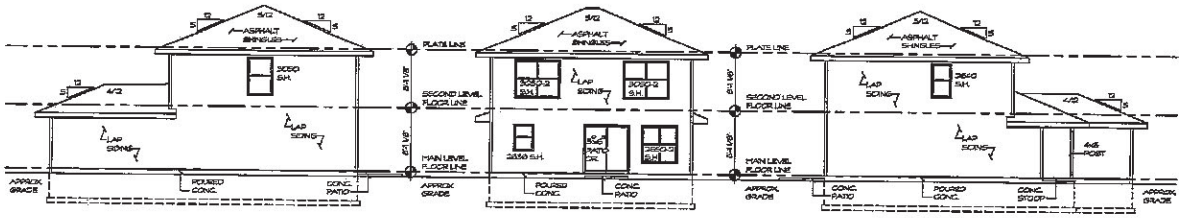


1 RIGHT SIDE ELEVATION
SCALE: 1/8" = 1'-0"

2 REAR ELEVATION
SCALE: 1/8" = 1'-0"

3 LEFT SIDE ELEVATION
SCALE: 1/8" = 1'-0"

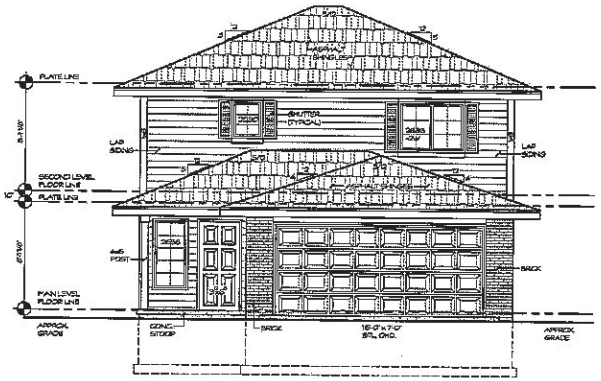


"OPTION A"
2 FRONT ELEVATION
SCALE: 1/4" = 1'-0"

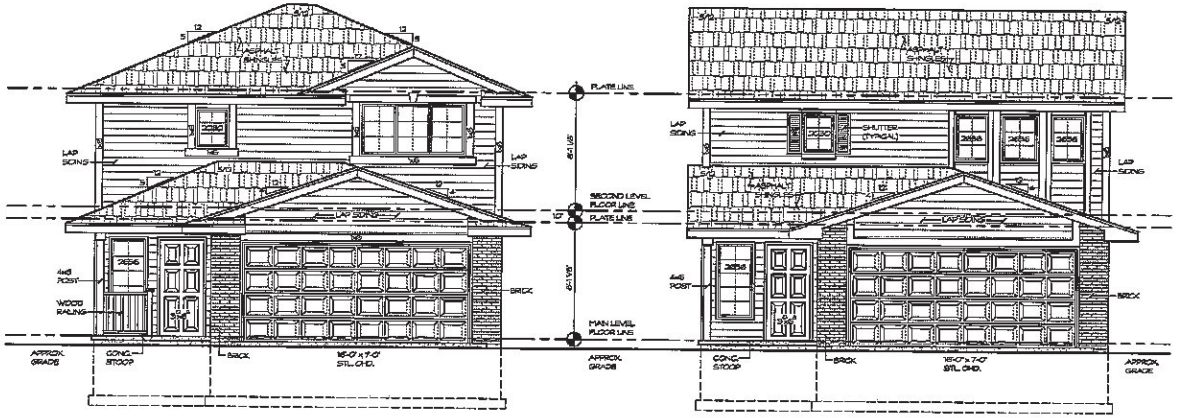


"OPTION B"
4 FRONT ELEVATION
SCALE: 1/4" = 1'-0"

"OPTION C"
5 FRONT ELEVATION
SCALE: 1/4" = 1'-0"

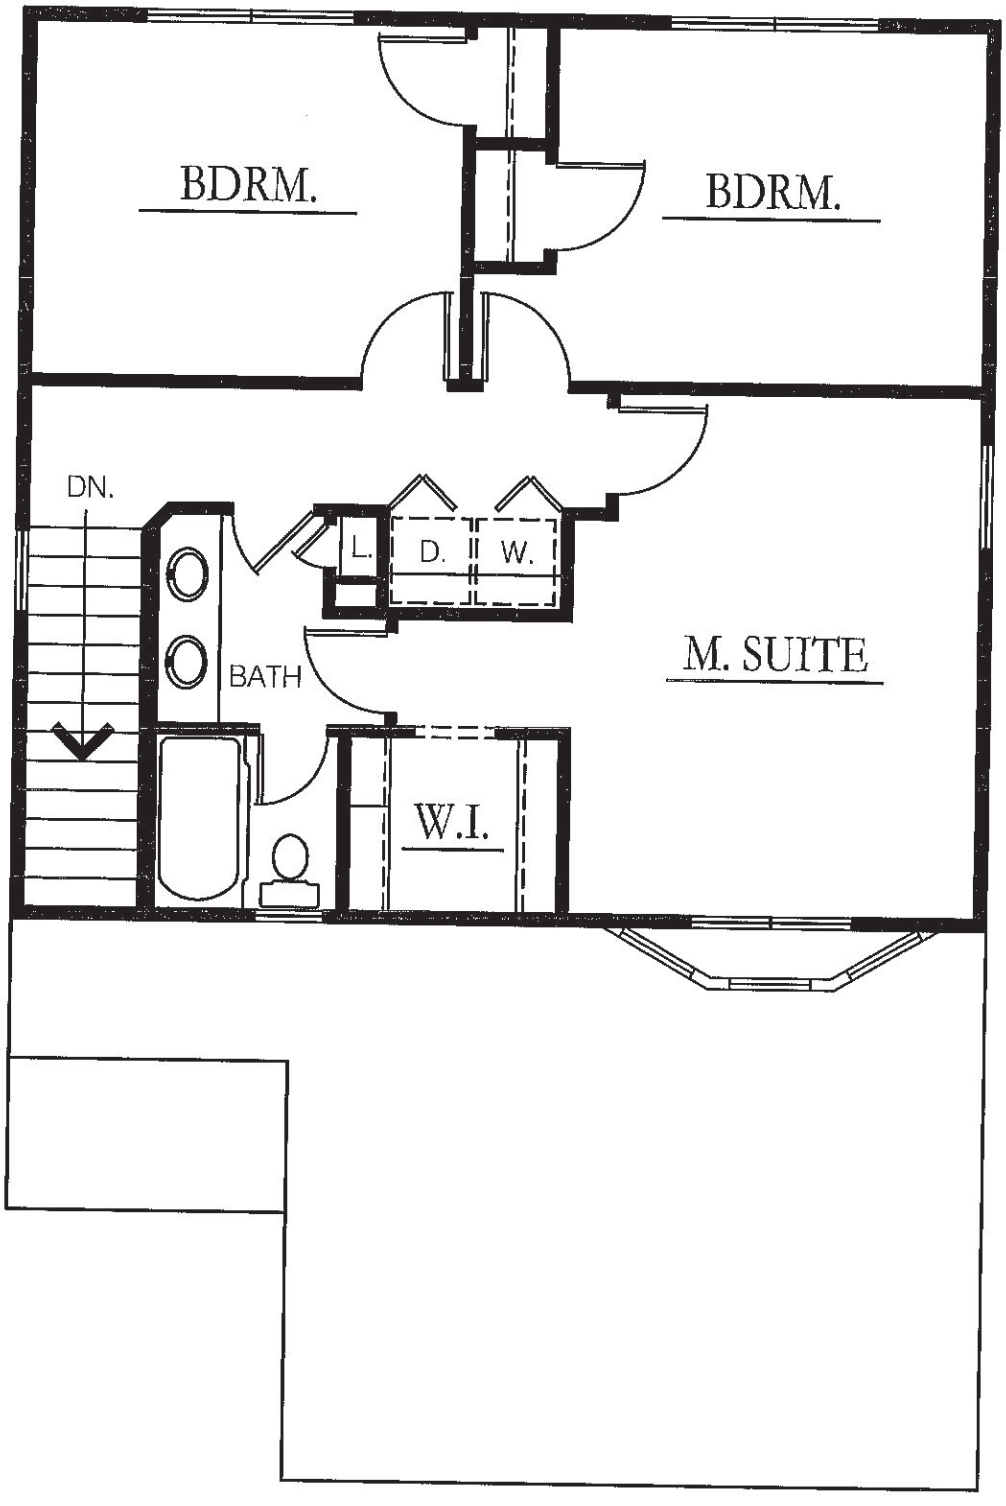

SECOND LEVEL

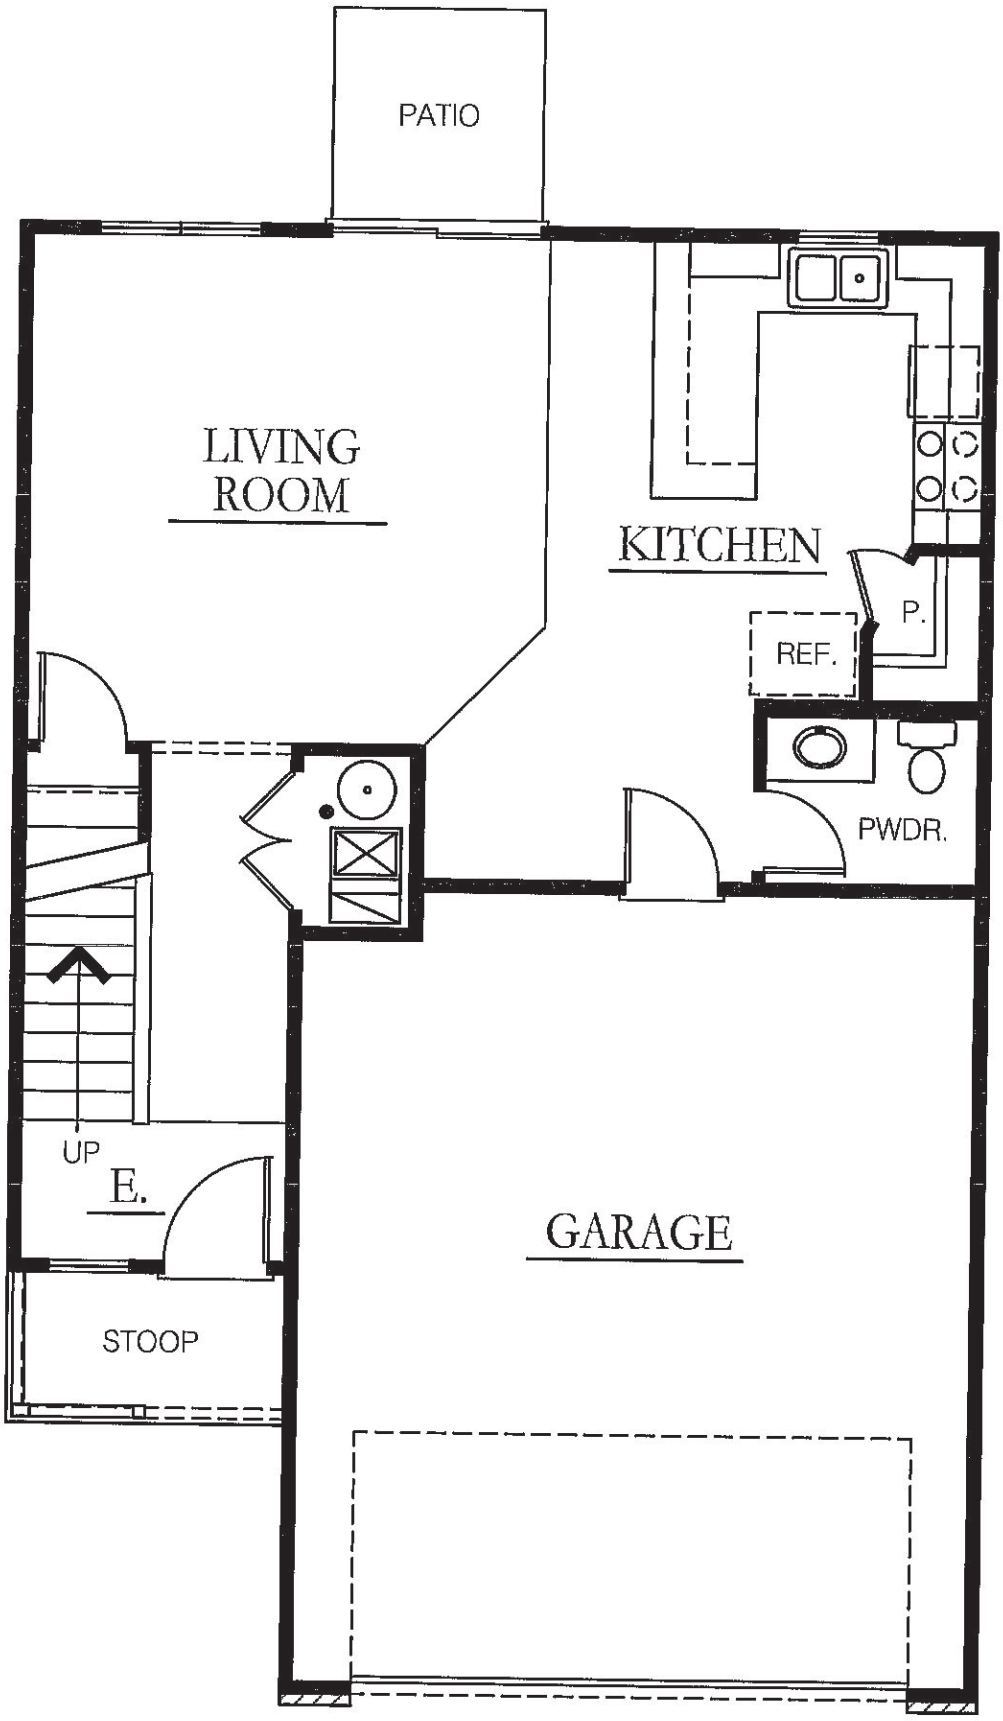

MAIN LEVEL