
Attachment C

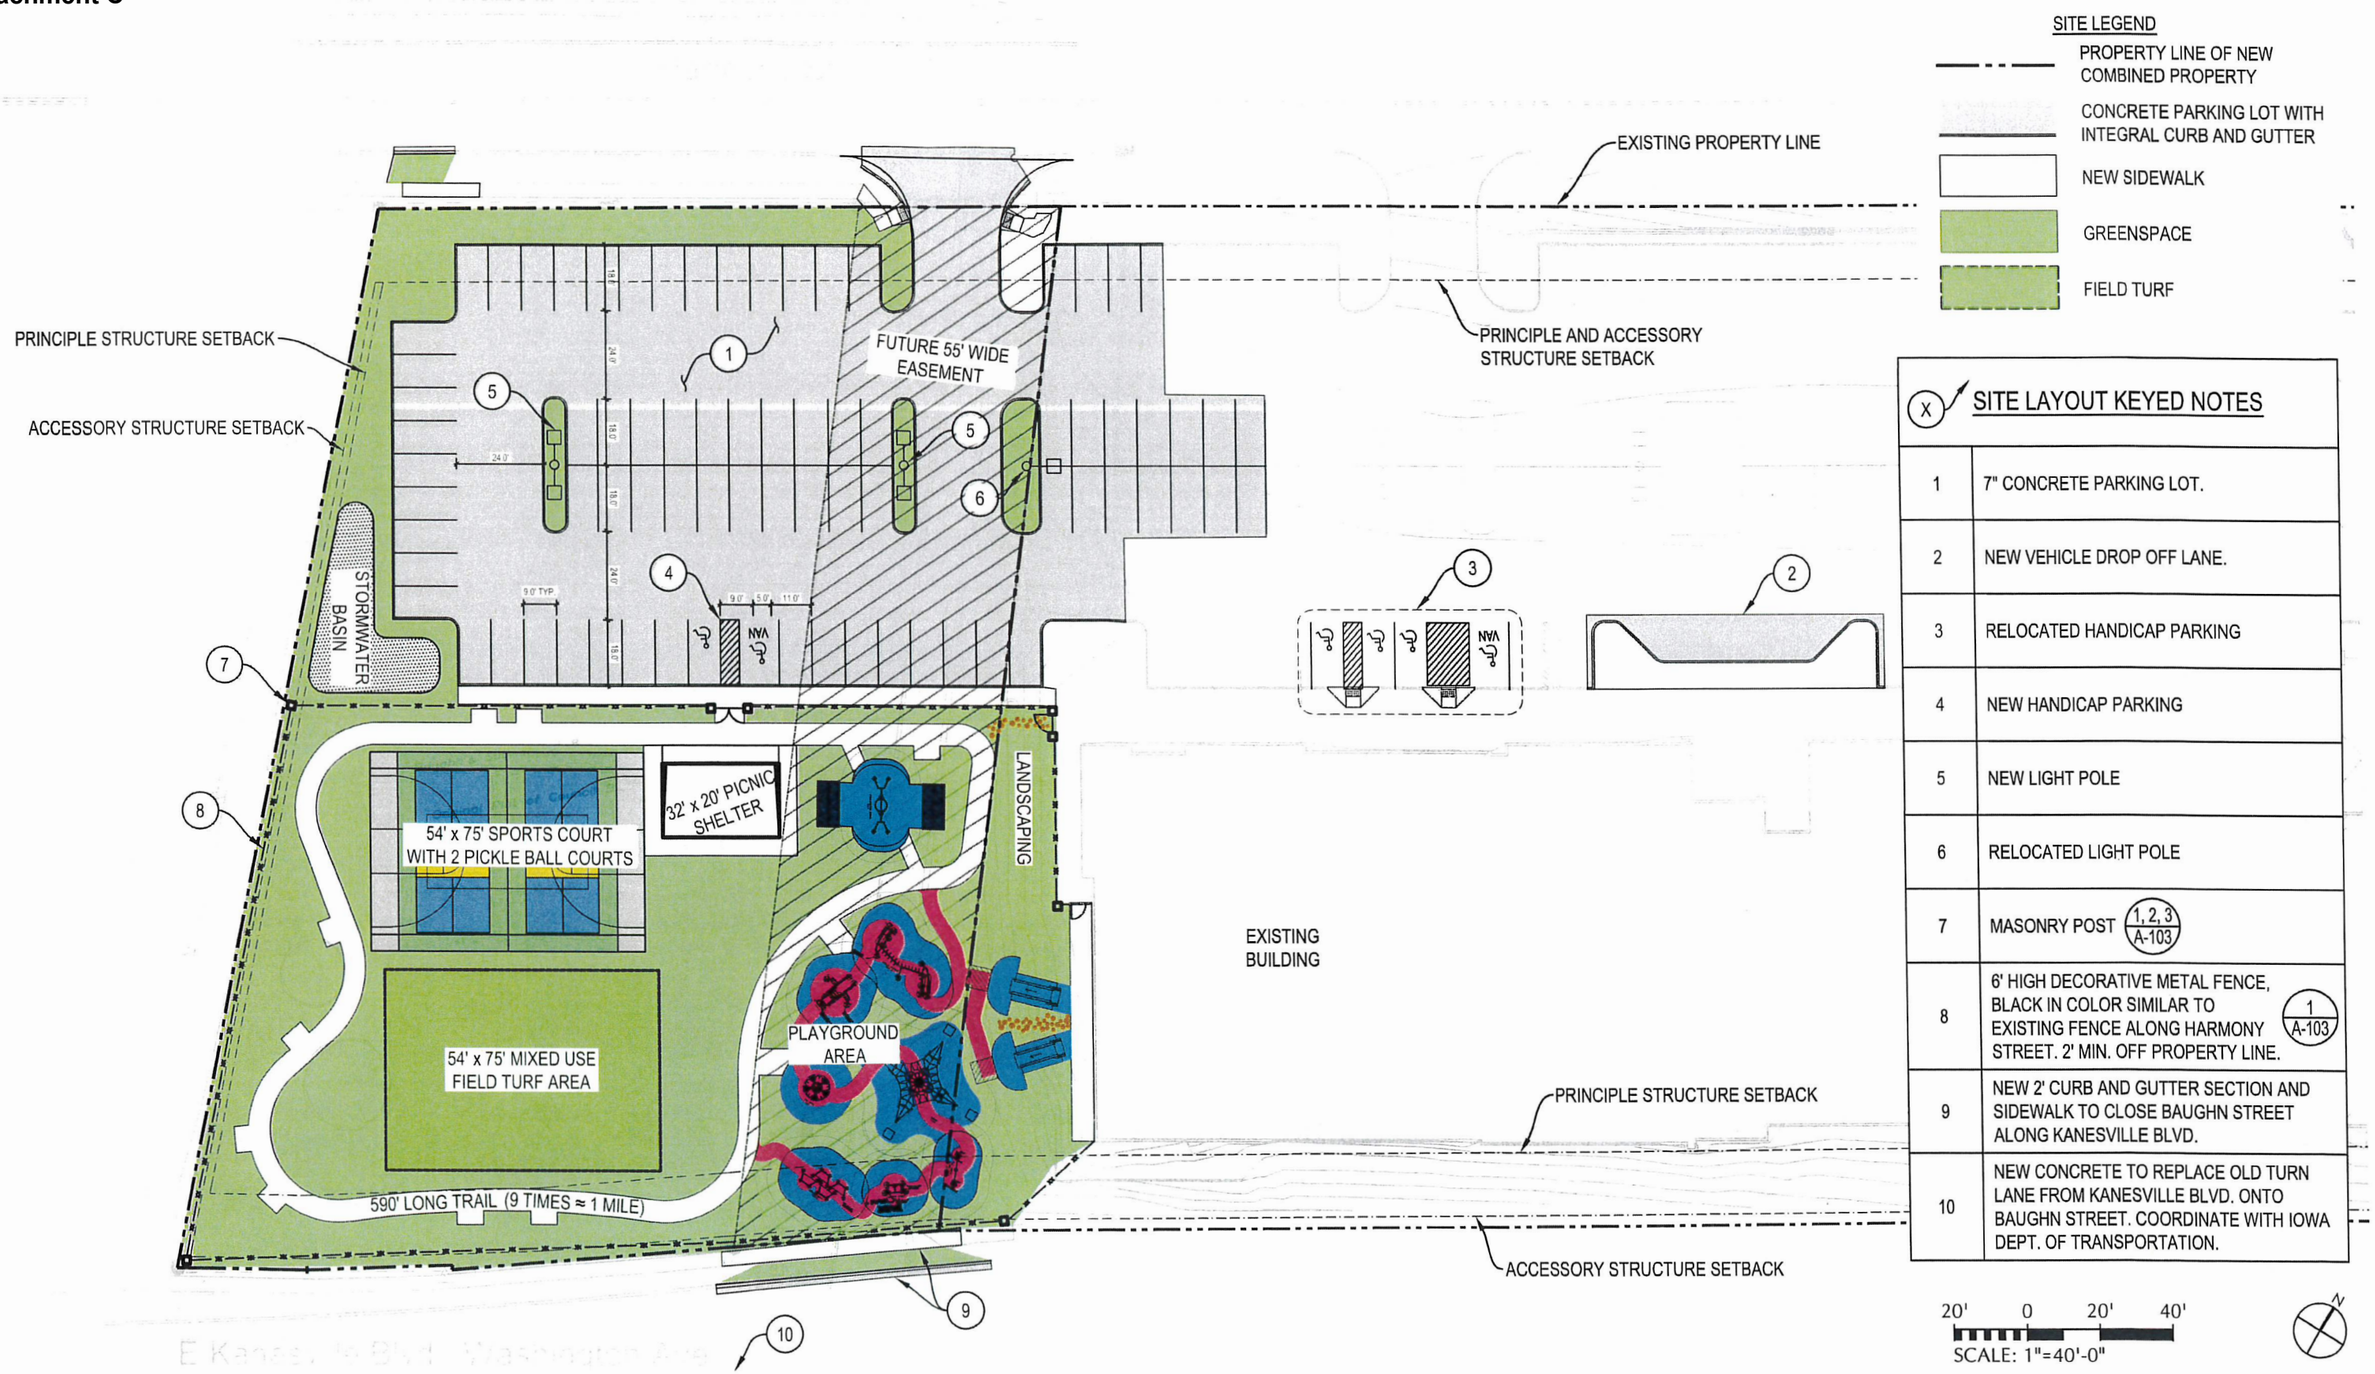

SITE LAYOUT KEYED NOTES

1	7" CONCRETE PARKING LOT.
2	NEW VEHICLE DROP OFF LANE.
3	RELOCATED HANDICAP PARKING
4	NEW HANDICAP PARKING
5	NEW LIGHT POLE
6	RELOCATED LIGHT POLE
7	MASONRY POST (1, 2, 3 / A-103)
8	6' HIGH DECORATIVE METAL FENCE, BLACK IN COLOR SIMILAR TO EXISTING FENCE ALONG HARMONY STREET. 2' MIN. OFF PROPERTY LINE. (1 / A-103)
9	NEW 2' CURB AND GUTTER SECTION AND SIDEWALK TO CLOSE BAUGHN STREET ALONG KANESVILLE BLVD.
10	NEW CONCRETE TO REPLACE OLD TURN LANE FROM KANESVILLE BLVD. ONTO BAUGHN STREET. COORDINATE WITH IOWA DEPT. OF TRANSPORTATION.

LEO A DALY

8600 Indian Hills Drive
Omaha, NE 68114-4039
Tel 402.391.8111 Fax 402.391.8564

SITE LAYOUT

Lakin YMCA Park
235 Harmony Street
Council Bluffs, IA 51503

JOB NO. 003-10237-000

DRAWN BY: Author DATE: 03/22/21
CHECKED BY: Checker DRAWING: CS101