
Attachment B

SITE PLAN -OPT 01

SITE AREA = +/- 12.93 AC (563,604 SF)	BUILDING AREA = +/-39,200 SF	COVERAGE = 7%	VEHICLE PARKING = 86 SPACES
			VEHICLE SERVICE PARKING = 11 SPACES
			GOLF CART PARKING = 6 SPACES
			RV PARKING = 170 SPACES
			30'x15' =34 40'x15'=95 50'x15'=41
			SERVICE STAGING = 76 SPACES

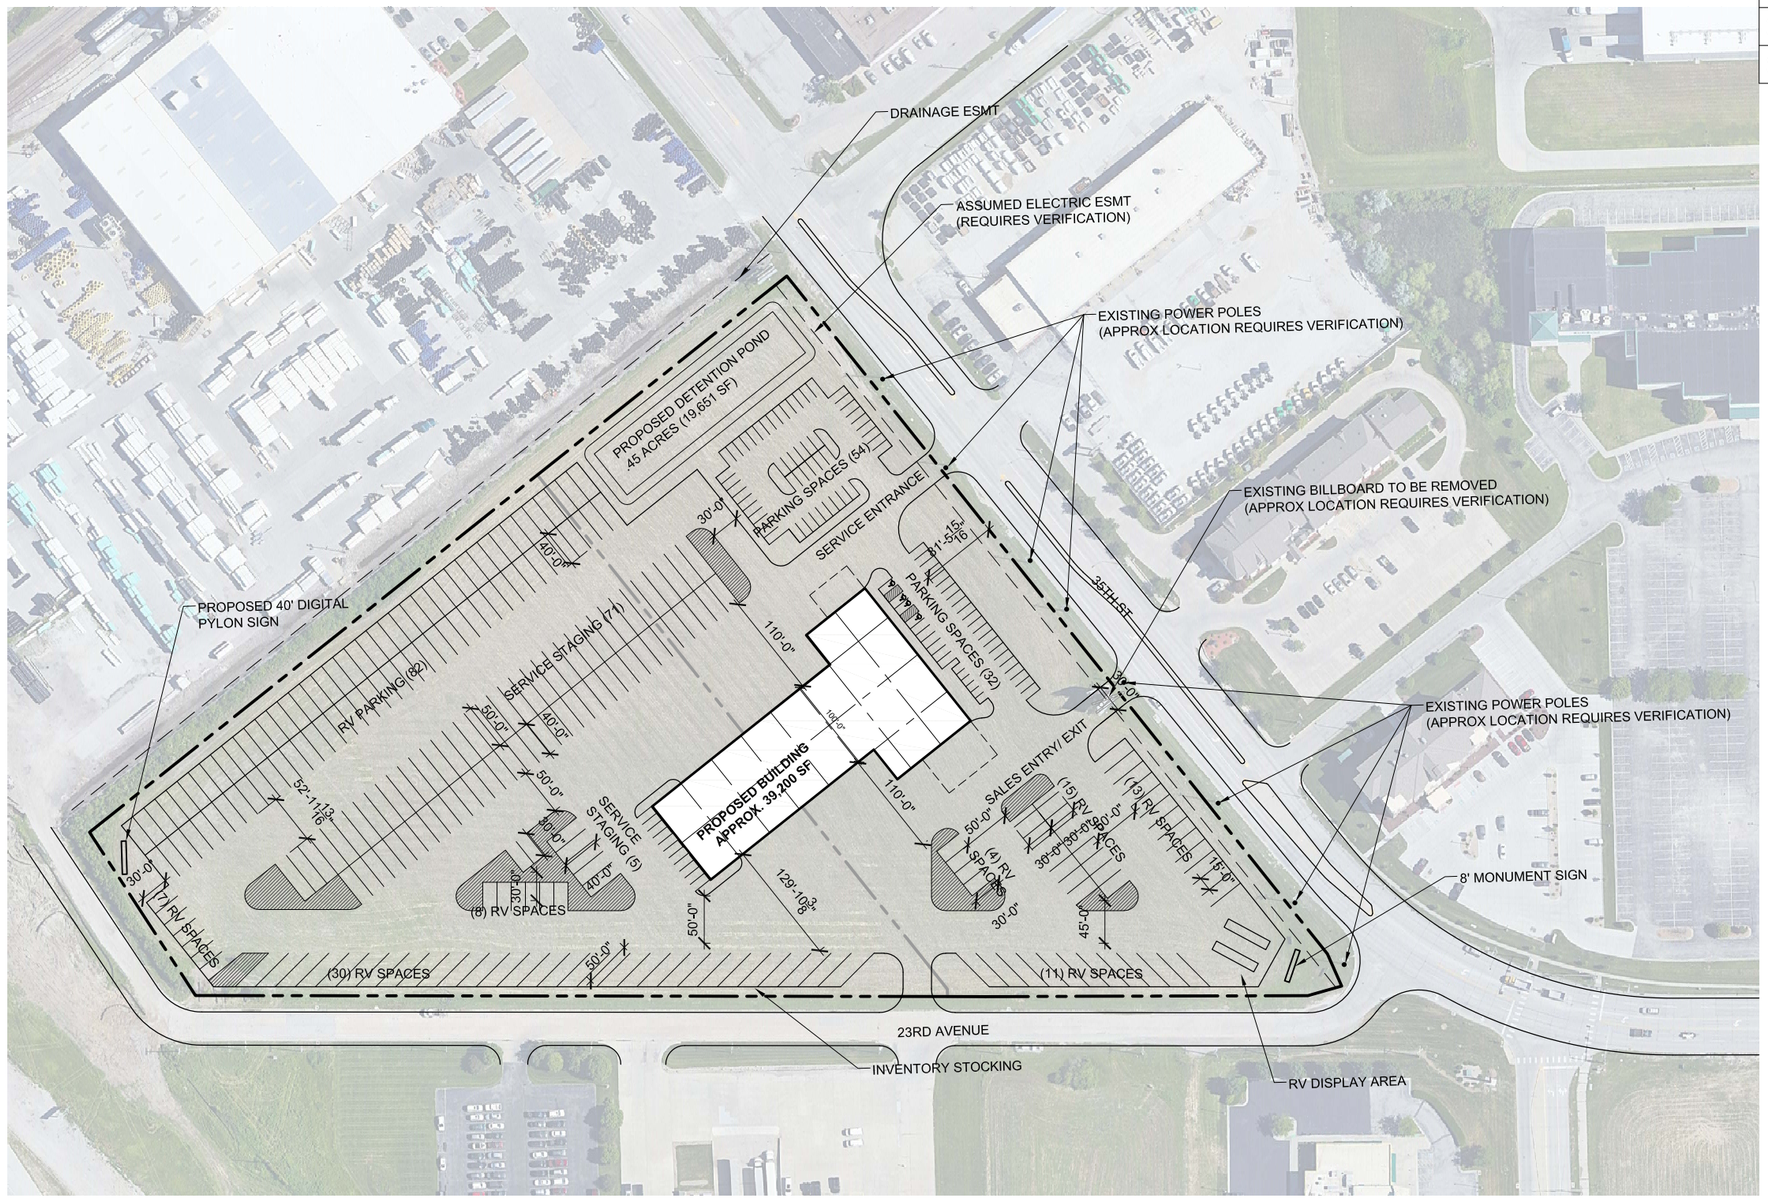

* PRELIMINARY NOT FOR CONSTRUCTION, PERMIT, OR REGULATORY APPROVAL.
* BOUNDARY LINES AND EASEMENTS ARE PRELIMINARY & REQUIRE VERIFICATION - SURVEY NOT PROVIDED.
* ALL BUILDING AREAS ARE APPROXIMATE UNTIL BUILDING FOOTPRINT/ ENTRY DESIGNS ARE FINALIZED.

0 20 40 80 160

powers brown architecture