
Attachment B

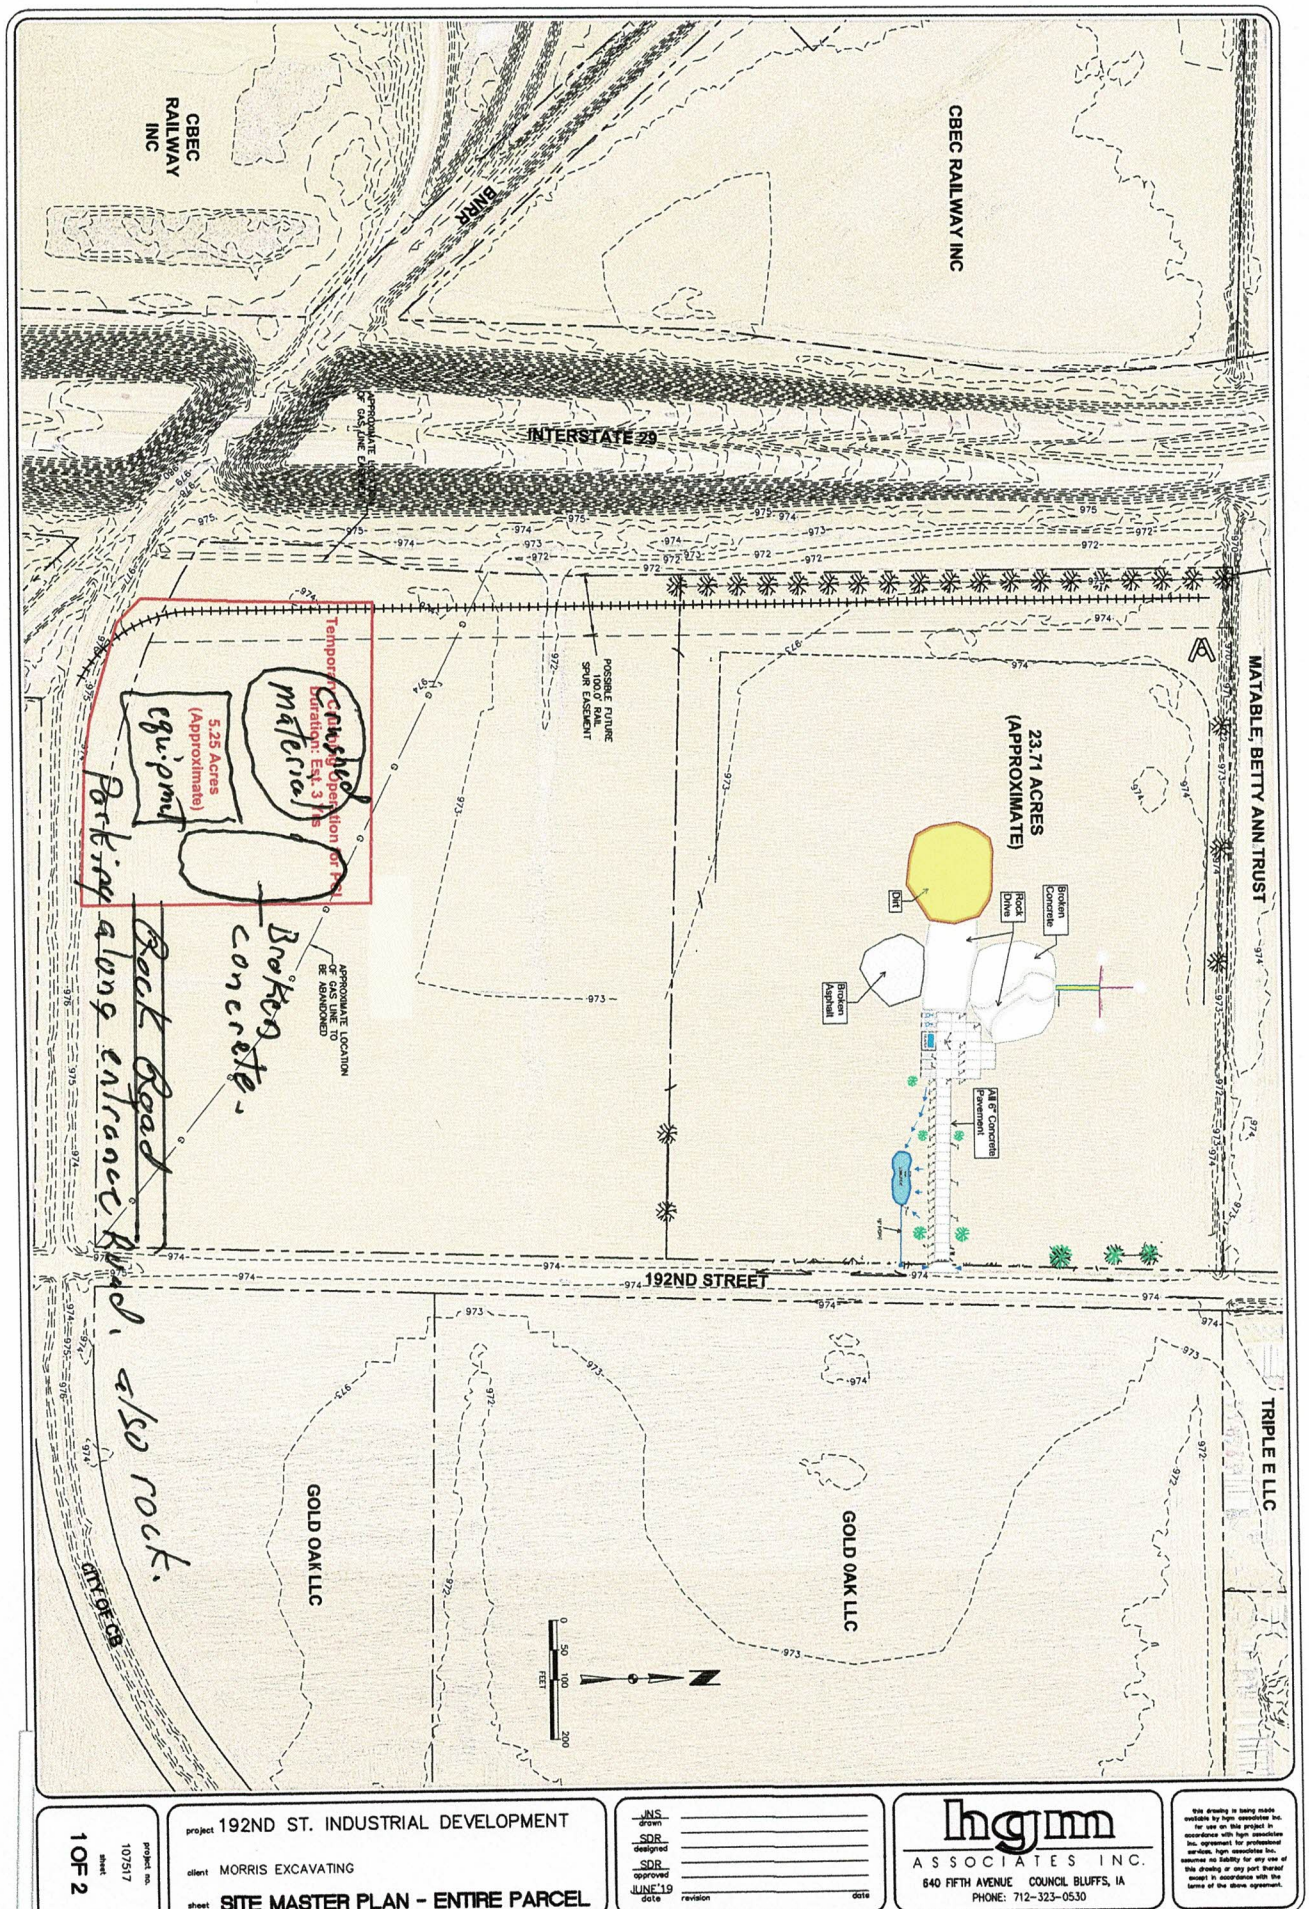

project no. 107517
sheet 1OF 2

project 192ND ST. INDUSTRIAL DEVELOPMENT
client MORRIS EXCAVATING
sheet SITE MASTER PLAN - ENTIRE PARCEL

JNS drawn
SDR designed
SDR approved
JUNE'19 date
revision
date

hgm ASSOCIATES INC.
640 FIFTH AVENUE COUNCIL BLUFFS, IA
PHONE: 712-323-0530

this drawing is being made available by hgm associates inc. for use on this project in accordance with hgm associates inc. agreement for professional services. hgm associates inc. assumes no liability for any use of this drawing or any part thereof except in accordance with the terms of the above agreement.