
Attachment L

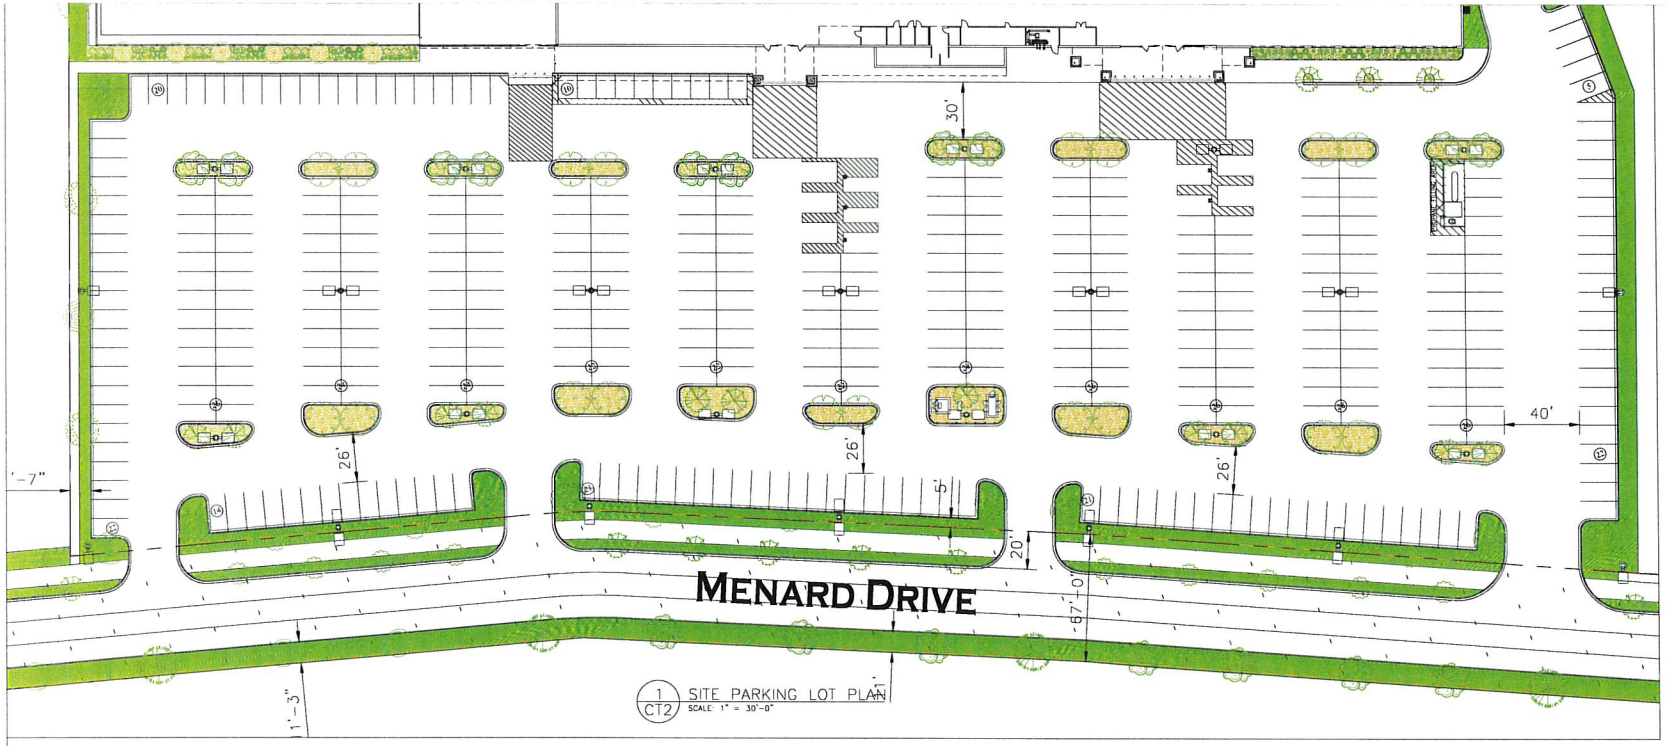

LANDSCAPE LEGEND

Symbol	Key	Botanical Name	Common Name	Min. Size	Root	Mature Height	Mature Width	Quantity
Ornamental Trees								
	SR	Syringa reticulata subsp. pekinensis	Chinese tree lilac	2" Cal.	B & B	15-20'	10-15'	21
	SS	Malus 'Spring Snow'	Spring Snow Crabapple	2" Cal.	B & B	20-25'	15-20'	17
	CC	Cercis canadensis 'Forest Pansy'	Forest Pansy Eastern Redbud	2" Cal.	B & B	20-30'	25-35'	18
	PC	Pyrus calleryana 'Cleveland Select'	'Cleveland Select' Callery Pear	2" Cal.	B & B	25-35'	15-16'	23
Canopy Trees								
	GT	Gleditsia triacanthos var. inermis 'Skyline'	'Skyline' Thornless Common Honeylocust	2.5" Cal.	B & B	50-75'	35-50'	2
	AR	Acer x rubrum	Red Maple	2.5" Cal.	B & B	40-70'	30-50'	10
	AC	Acer rubrum 'Columnar'	'Columnar' Red Maple	2.5" Cal.	B & B	40-80	15-30'	4
	AP	Acer platanoides 'Crimson Sentry'	'Crimson Sentry' Norway Maple	2.5" Cal.	B & B	20-25'	10-15'	3
Shrubs								
	SN	Spiraea nipponica 'Snowmound'	Snowmound Spirea	3 Gal.	Cont.	3'-4'	3'-4'	15
	EA	Euonymus alatus 'Compactus'	Dwarf-Winged Burning Bush	3 Gal.	Cont.	8'-11'	8'-11'	14
	BT	Berberis thunbergii var. atropurpurea 'Rose Glow'	Rose Glow Japanese Barberry	3 Gal.	Cont.	3'-8'	4'-7'	8
	MD	Microbiota decussata	Russian arbor-vitae	1 Gal.	Cont.	8'-12"	3'-12'	27
	CA	Cotoneaster apiculatus	Cranberry Cotoneaster	3 Gal.	Cont.	2'-3'	3'-5'	13
	HA	Hydrangea macrophylla 'Nikko Blue'	'Nikko Blue' Bigleaf Hydrangea	3 Gal.	Cont.	4'-5'	4'-5'	18
Perennials/Ornamental Grasses								
	PH	Pennisetum alopecuroides 'Hameln'	Dwarf Fountain Grass	1 Gal.	Cont.	1.5-2.5'	1.5-2.5'	14
	CA	Calamagrostis x acutiflora 'Karl Foerster'	'Karl Foerster' Feather Reed Grass	1 Gal.	Cont.	3-5'	1.5-2.5'	8
	EP	Echinacea purpurea 'Rubinstern'	Ruby Star purple coneflower	1 Gal.	Cont.	2-3'	2-3'	9
	HC	Hemerocallis 'Chicago Full Moon'	'Chicago Full Moon' Daylily	1 Gal.	Cont.	1.5-3'	1.5-3'	9
	RF	Rudbeckia fulgida var. sullivantii 'Goldsturm'	'Goldsturm' Blackeyed Susan	4" Pot	Cont.	2-3'	1-2'	4
	PV	Panicum virgatum 'Shenandoah'	'Shenandoah' Switch Grass	1 Gal.	Cont.	3-4'	3-4'	4
		Hydroseed						
		4'-8" Rip Rap Stone (Behind Warehouse) 1 1/2" River Rock (Landscape Planters)						

MENARDS

Council Bluffs, Iowa
Site Parking Lot Plan
Scale: 1" = 30'-0"
September 24, 2021 CT3