
Attachment A

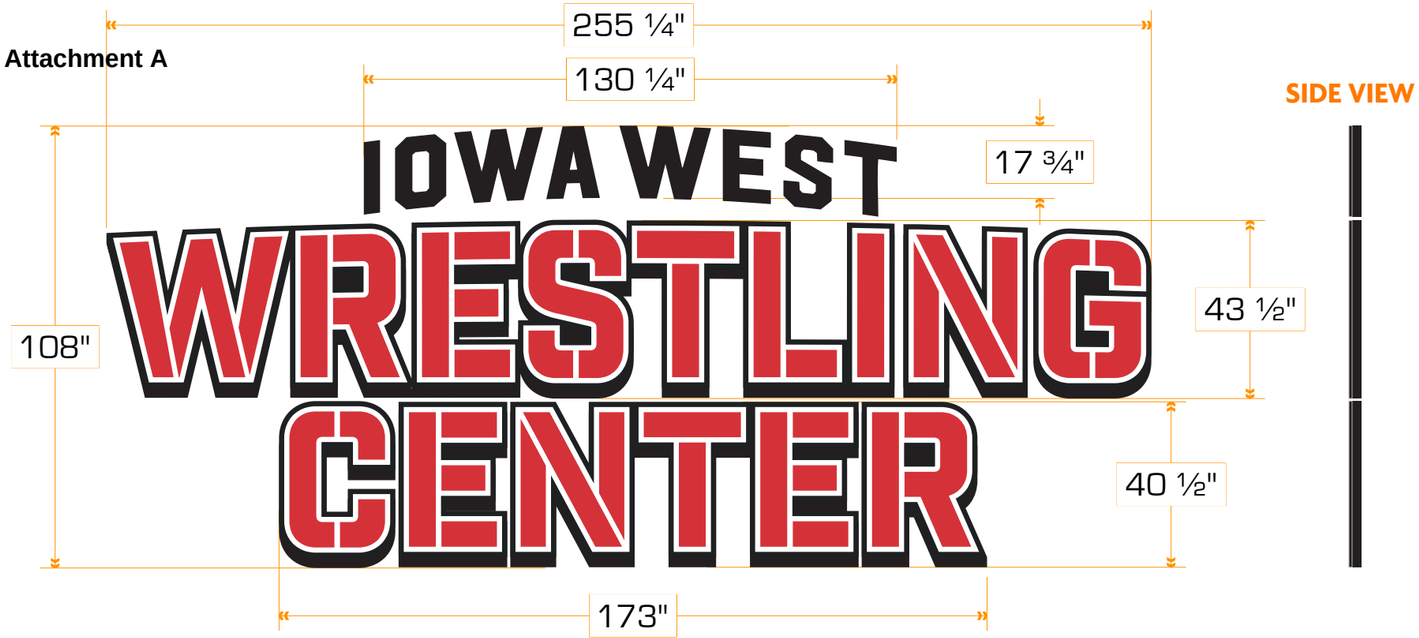


SIDE VIEW

ILLUMINATION PREVIEW



EXISTING VIEW

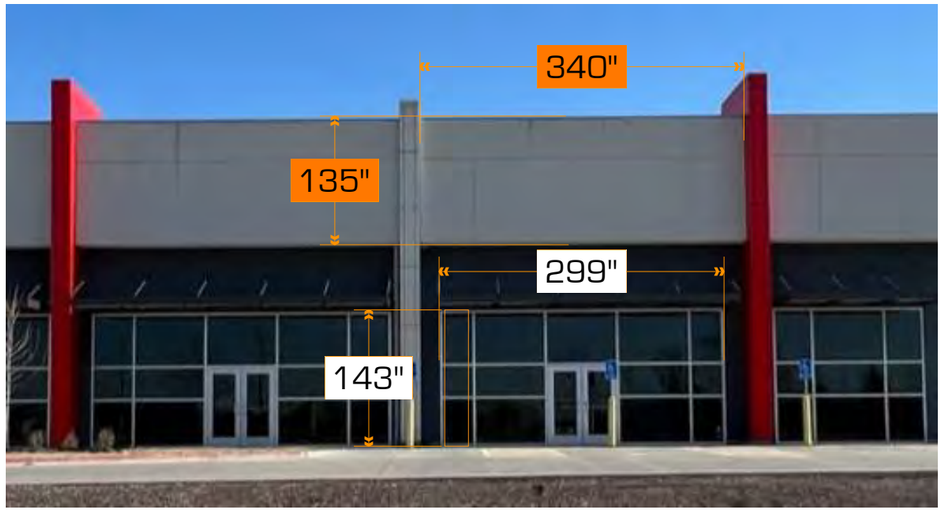

APPROX. PROPOSED PERSPECTIVE & PLACEMENT



APPROXIMATE SCALE 1:159
BASED OFF BT SURVEY O-O OF WINDOWS 299"

VitalSigns to Provide Material & Labor to complete the following:

- Fabricate and install (1) new illuminated channel letter set "Iowa West Wrestling Center

☐ VECTOR ARTWORK REQUIRED
☐ TEST PRINT TO MATCH COLORS CLOSELY
☐ REPRODUCE FROM PREVIOUS PRODUCTION FILE(S):
☒ **SURVEY REQUIRED**
☐ ARTWORK NEEDS CLEANED UP
☐ FABRICATE AS IS
☒ **SIZES FOR REFERENCE ONLY, VERIFICATION REQUIRED**
☐ COLOR NEEDED (BUILDING / BRICK / ETC)

ARTWORK & SIZING SUBJECT TO CHANGE
ACTUAL PLACEMENT, DESIGN, SIZING & PERSPECTIVE MAY VARY

Fabrication Specifications

- FACES: 3/16" 7328 White Acrylic
- VINYL: Black
- VINYL: Black Perf
- VINYL: PMS# 1797 C; closest VINYL match: 3M Red 3630-33; PMS# 1797 C
- TRIMCAP: 1" Black
- RETURNS: 3" .040 Letter Coil _ Perimeter 2,812" Black
- ILLUMINATION: White LED Modules

VitalSigns UNLIMITED, INC.
925 South 7th Street
Council Bluffs, IA 51501
712.256.4766
www.vtlsign.com

CLIENT
Iowa West Wrestling Center

LOCATION
5 Arena Way
Council Bluffs, IA 51501

SALES REP.
Olivia True

DESIGNER
Andrew

REVISED BY
Andrew

DATE
05/16/2023


DRAWING #
230495 - 02

SIGN TYPE
Channel Letters


OPTION
A1

SCALE
1:37

This document is the creative property of VitalSigns Unlimited, Inc. and can not be altered, reproduced or incorporated in any way without the written consent of VitalSigns Unlimited, Inc © 2019

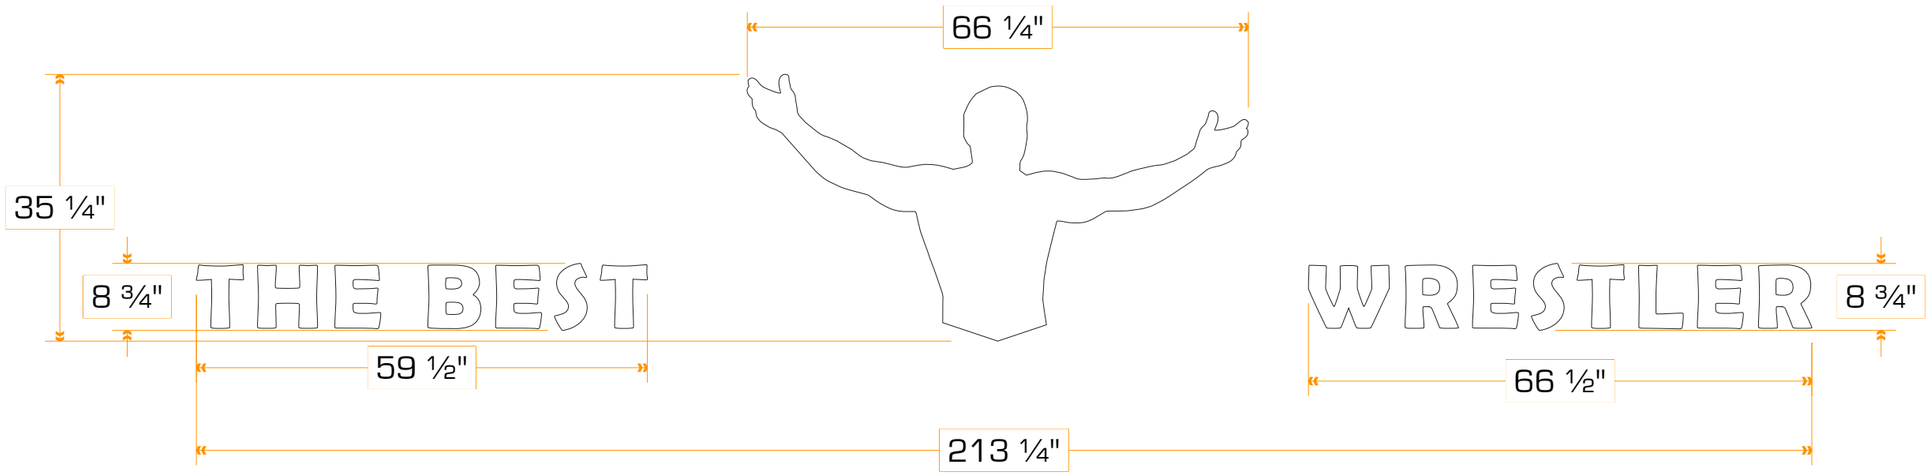

EXISTING VIEW

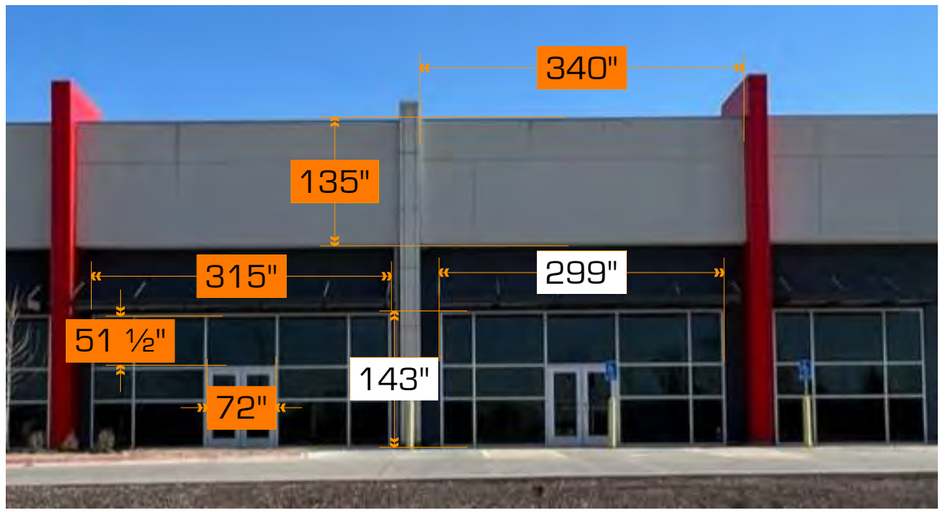

APPROX. PROPOSED PERSPECTIVE & PLACEMENT



APPROXIMATE SCALE 1:159
BASED OFF BT SURVEY O-O OF WINDOWS 299"

VitalSigns to Provide Material & Labor to complete the following:

- Fabricate and install new vinyl graphics on window

☐ VECTOR ARTWORK REQUIRED
☐ TEST PRINT TO MATCH COLORS CLOSELY
☐ REPRODUCE FROM PREVIOUS PRODUCTION FILE(S):
☒ **SURVEY REQUIRED**
☐ ARTWORK NEEDS CLEANED UP
☐ FABRICATE AS IS
☒ **SIZES FOR REFERENCE ONLY, VERIFICATION REQUIRED**
☐ COLOR NEEDED (BUILDING / BRICK / ETC)

ARTWORK & SIZING SUBJECT TO CHANGE
ACTUAL PLACEMENT, DESIGN, SIZING & PERSPECTIVE MAY VARY

Fabrication Specifications

▭ VINYL: White

VitalSigns UNLIMITED, INC.
925 South 7th Street
Council Bluffs, IA 51501
712.256.4766
www.vtlsign.com

CLIENT
Iowa West Wrestling Center

LOCATION
5 Arena Way
Council Bluffs, IA 51501

SALES REP.
Olivia True

DESIGNER
Andrew

REVISED BY
Andrew

DATE
05/16/2023

DRAWING #
230495 - 02

SIGN TYPE
Vinyl Graphics

OPTION
A1

SCALE
1:20

This document is the creative property of VitalSigns Unlimited, Inc. and can not be altered, reproduced or incorporated in any way without the written consent of VitalSigns Unlimited, Inc © 2019

FULL PERSPECTIVE VIEW - OPT 1



APPROXIMATE SCALE 1:253
BASED OFF SCALED HT OF FACADE 135”
SURVEY REQUIRED PRIOR TO FABRICATION



vitalsigns
UNLIMITED, INC.
925 South 7th Street
Council Bluffs, IA 51501
712.256.4766
www.vtlsign.com

CLIENT
Iowa West Wrestling Center

LOCATION
5 Arena Way
Council Bluffs, IA
51501

SALES REP.
Olivia True

DESIGNER
Andrew

REVISED BY
Andrew

DATE
05/16/2023

DRAWING #
230495 - 02

SIGN TYPE
Channel Letters

OPTION
A1

SCALE
1:37

This document is the creative property of VitalSigns Unlimited, Inc. and can not be altered, reproduced or incorporated in any way without the written consent of VitalSigns Unlimited, Inc © 2019