

**Attachment 'H'**

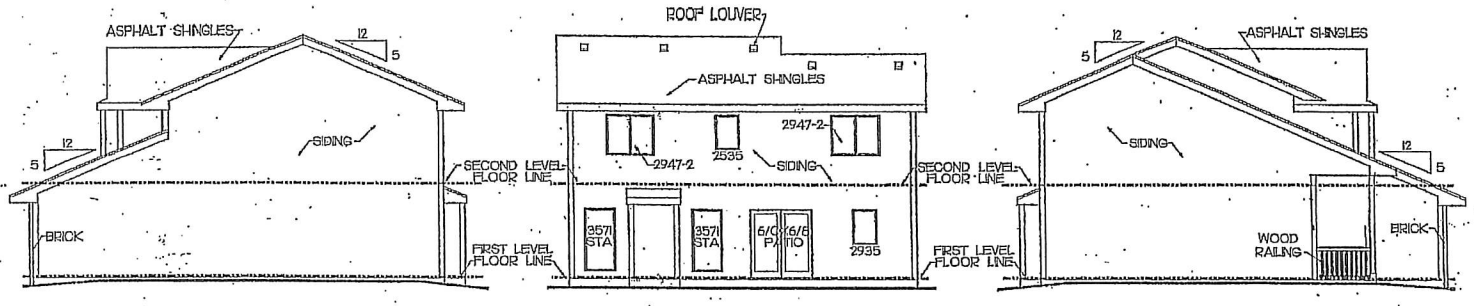


RIGHT SIDE ELEVATION
SCALE 1/8" = 1'-0"

REAR ELEVATION
SCALE 1/8" = 1'-0"

LEFT SIDE ELEVATION
SCALE 1/8" = 1'-0"

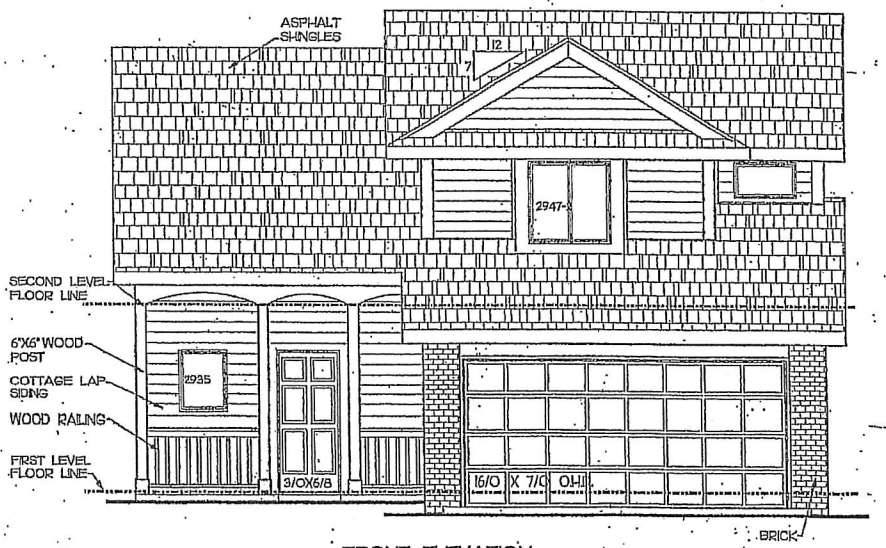


FRONT ELEVATION
SCALE 1/4" = 1'-0"

CUSTOM CHANGES
402-592-6968
REVERSED PLANS

DESIGNER IS NOT AN ARCHITECT OR ENGINEER. SITE CONDITIONS MAY VARY. DESIGNER CANNOT WARRANT THE SUITABILITY OF THESE PLANS FOR YOUR SPECIFIC SITE. YOU SHOULD DETERMINE THE SUITABILITY OF THESE PLANS FOR YOUR SPECIFIC SITE

NW-12 PLAN


ALL RIGHTS RESERVED © 2000

TPK & Associates
Residential Design Services
402-592-6968

C12031

1 OF 6

\Job-167 house\2003\plan.dgn Dec. 12, 2004 14:12:37

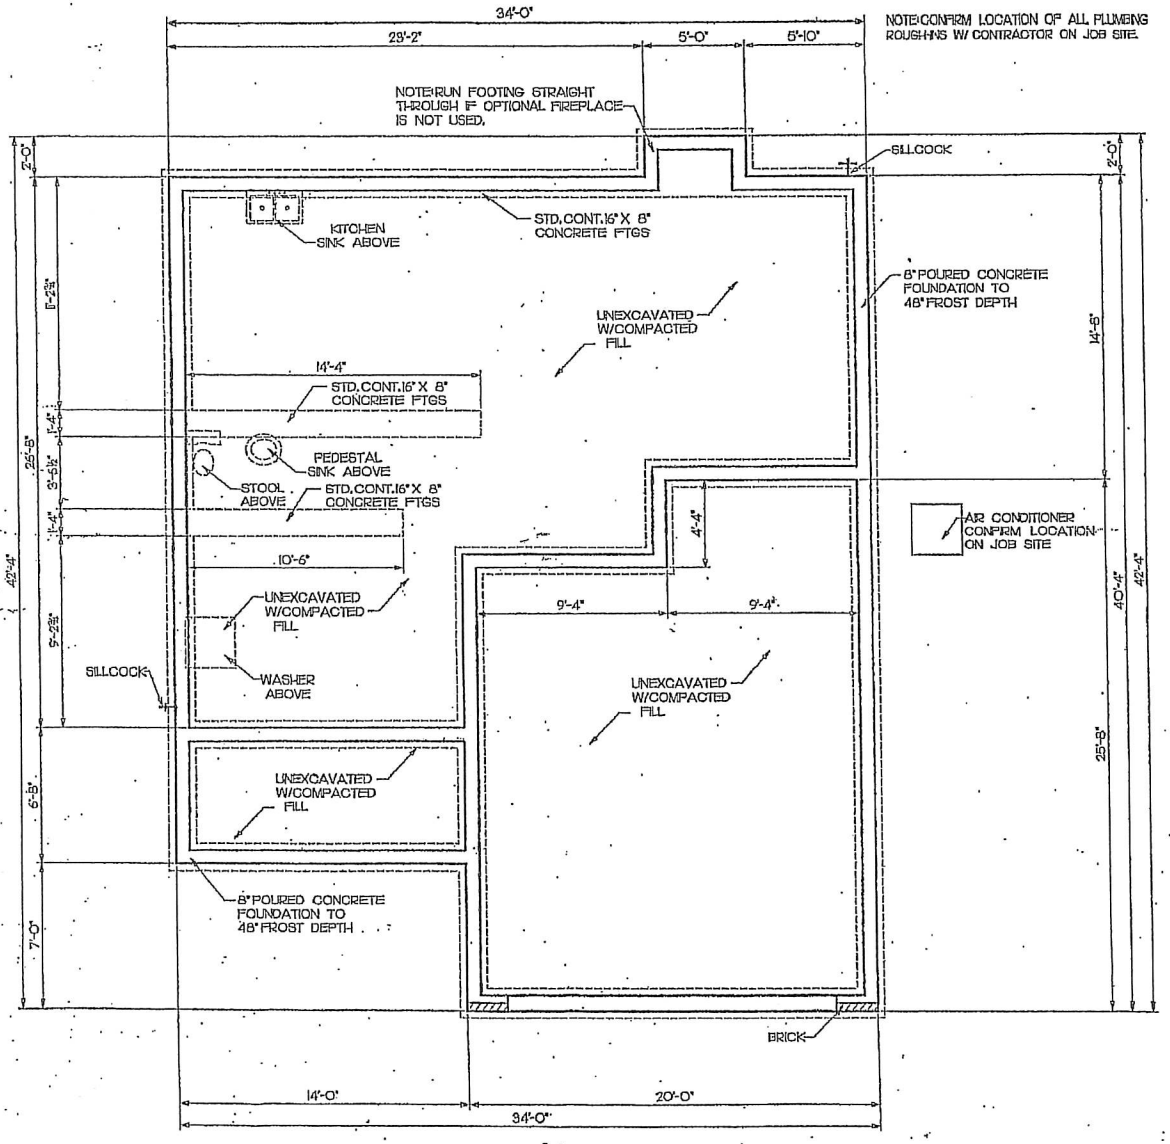


## FOUNDATION PLAN


SCALE: 1/4" = 1'-0"

DESIGNER IS NOT AN ARCHITECT OR ENGINEER. SITE CONDITIONS MAY VARY FROM THE PLANS SHOWN. YOU SHOULD HAVE A LICENSED PROFESSIONAL REVIEW THESE PLANS FOR YOUR SPECIFIC SITE.

TDRK & Associates
Residential Design Services
402-592-6968

ALL RIGHTS RESERVED © 2000

CI2031

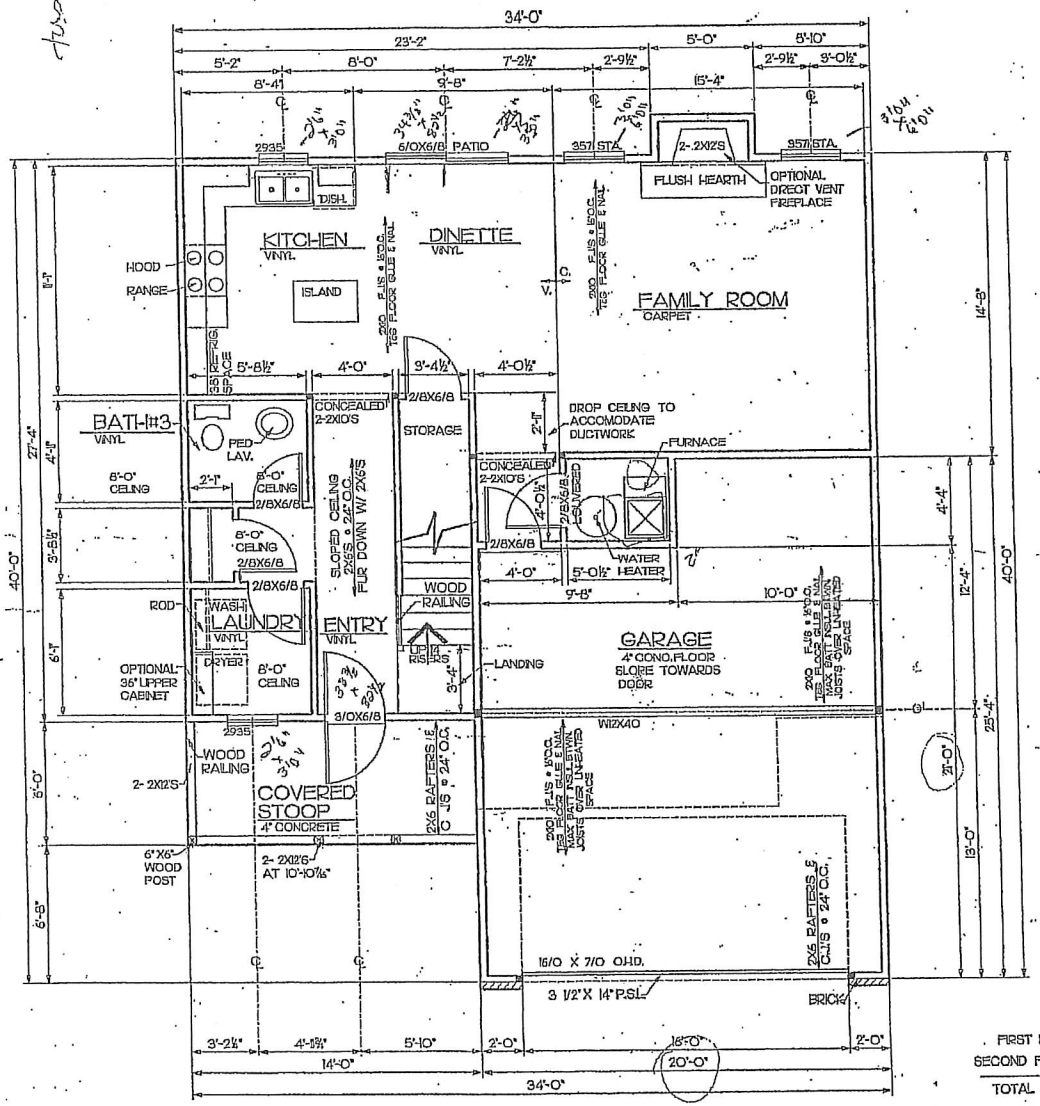


# FIRST FLOOR PLAN

SCALE: 1/4" = 1'-0"

NOTE: ALL EXTERIOR WALLS ARE 4"3 1/2" STUD W/ 1/2" RIGID INSUL.

NOTE: ALL INTERIOR WALLS ARE 3 1/2" UNLESS NOTED OTHERWISE.

NOTE: ALL WINDOW CALL-OUTS ARE PELLA PROLINE

NOTE: ALL DOORS AND CASED OPENINGS ARE 6'-8" TALL.

NOTE: ALL ANGLED WALLS ARE @ 45 ANGLE °

NOTE: SIZE, SPACING, SPECIES & LOCATION OF ALL STRUCTURAL MEMBERS IS TO BE VERIFIED BY CONTRACTOR.

NOTE: ALL FIRST FLOOR WALLS ARE 8'-1⅛ HIGH.

FIRST FLOOR = 722 SQ.FT.
SECOND FLOOR = 783 SQ.FT.
TOTAL = 1505 SQ.FT.
GARAGE = 460 SQ.FT.

CUSTOM GARAGE 402-592-6968 DAYBREED PLAN

DESIGNER IS NOT AN ARCHITECT OR ENGINEER. DESIGN MAY VARY. DESIGNER CANNOT WARRANT THE SUITABILITY OF THESE PLANS FOR YOUR SPECIFIC SITE. CONSULT YOUR LOCAL BUILDING OFFICIALS FOR PROFESSIONAL SUITABILITY OF THESE PLANS FOR YOUR SPECIFIC SITE


ALL RIGHTS © 2000 RESERVED

TURK & Associates
Residential Design Services
402-592-6968

C12031

3 OF 6

Quality masterdesignplan.dgn Dec. 14, 2004 08:40:24

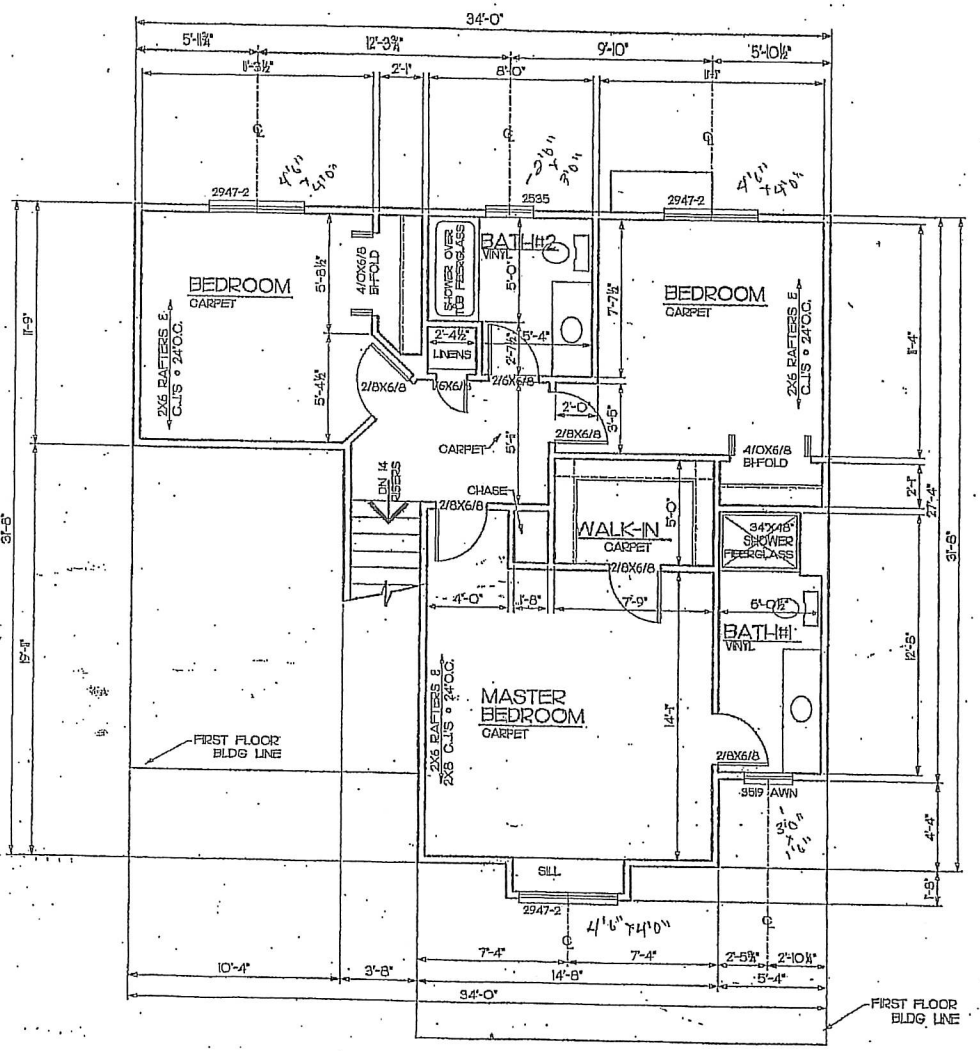


## SECOND FLOOR PLAN

SCALE: 1/4" = 1'-0"

SECOND LEVEL = 783 SQ.FT.

NOTE: ALL EXTERIOR WALLS ARE 4" 3 1/2" STUD W/ 1/2" RIGID INSUL.

NOTE: ALL INTERIOR WALLS ARE 3 1/2" UNLESS NOTED OTHERWISE.

NOTE: ALL WINDOW CALL-OUTS ARE PELLA PROLINE

NOTE: ALL ANGLED WALLS ARE @ 45° ANGLE

NOTE: SIZE, SPACING, SPECIES & LOCATION OF ALL STRUCTURAL MEMBERS IS TO BE VERIFIED BY CONTRACTOR.

CUSTOM CENTRE
402-592-6968
REVERSED PLANS


DESIGNER IS NOT AN ARCHITECT OR ENGINEER. SITE CONDITIONS MAY VARY. DESIGNER CANNOT WARRANT THE SUITABILITY OF THESE PLANS FOR YOUR SPECIFIC SITE. IT IS THE RESPONSIBILITY OF THE PROFESSIONAL TO DETERMINE THE SUITABILITY OF THESE PLANS FOR YOUR SPECIFIC SITE

RESERVED


TPK & Associates
Residential Design Services
402-592-6968

C12031


Utility Model\Washington.dgn Dec. 12, 2004 14:14:17

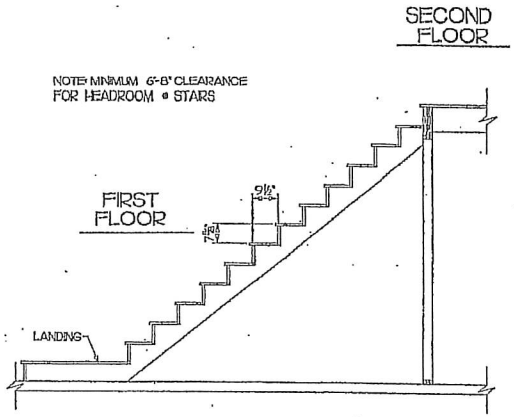


STAIR SECTION
SCALE: 3/8" = 1'-0"

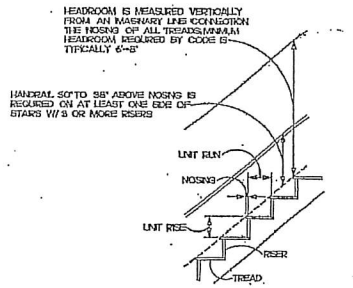


TYPICAL STAIR DIMENSIONS

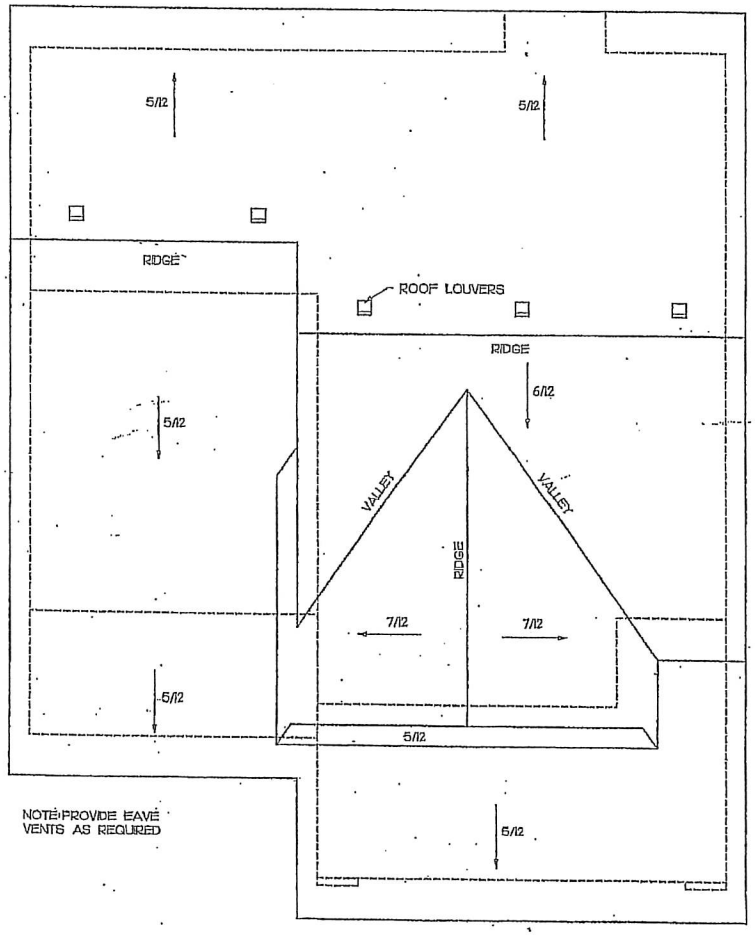


ROOF PLAN
SCALE: ⅛" = 1'-0"

CUSTOM CHANGES
402-592-6968
REVERSED PLANS

DESIGNER IS NOT AN ARCHITECT OR ENGINEER. STOCK PLANS MAY NEED ENGINEERING. CANNOT WARRANT THE SUITABILITY OF THESE PLANS FOR YOUR SPECIFIC SITE. CONSULT YOUR CONSTRUCTION PROFESSIONAL TO DETERMINE THEIR SUITABILITY OF THESE PLANS FOR YOUR SPECIFIC SITE

ALL RIGHTS RESERVED
© 2000

TMK & Associates
Residential Design Services
402-592-6968


C12031

5 OF 6

Monday, December 13, 2004 10:16:25
J:\Monday Projects\2004\12-13-04\C12031.dgn


## ELECTRICAL LEGEND

| OUTLETS | SWITCHES |
|---|---|
| 110 VOLT | TWO-WAY |
| 220 VOLT | THREE-WAY |
| SWITCHED 110 | FOUR-WAY |
| GROUND FAULT | **MISC.FIXTURES** |
| GROUND FAULT WEATHERPROOF | CLG.FAN/LIGHT COMBINATION |
| FLOOR OUTLET. | EXHAUST FAN |
| **LIGHTING** | FAN/LIGHT COMBINATION |
| WALL MOUNT | SMOKE DETECT. CLG.MOUNT |
| SURFACE MOUNT | SMOKE DETECT. WALL MOUNT |
| RECESSED CAN | CABLE T.V. |
| FULL-CORD SURFACE | |
| FLUORESCENT | |

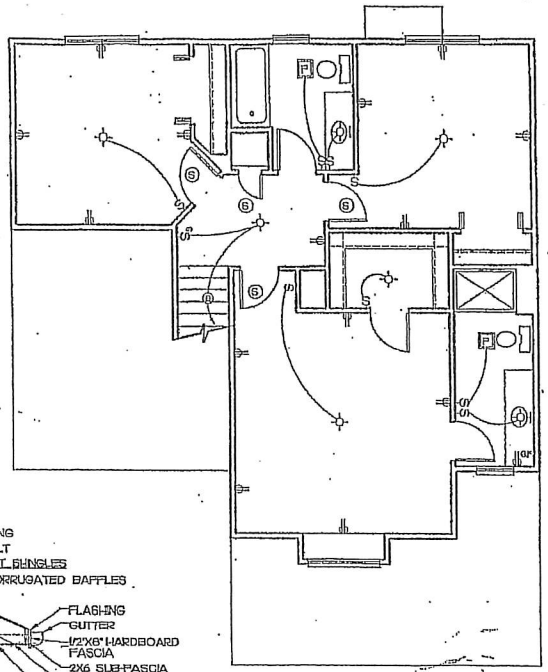



## SECOND FLOOR ELECTRICAL

SCALE: 3/16" = 1'-0"

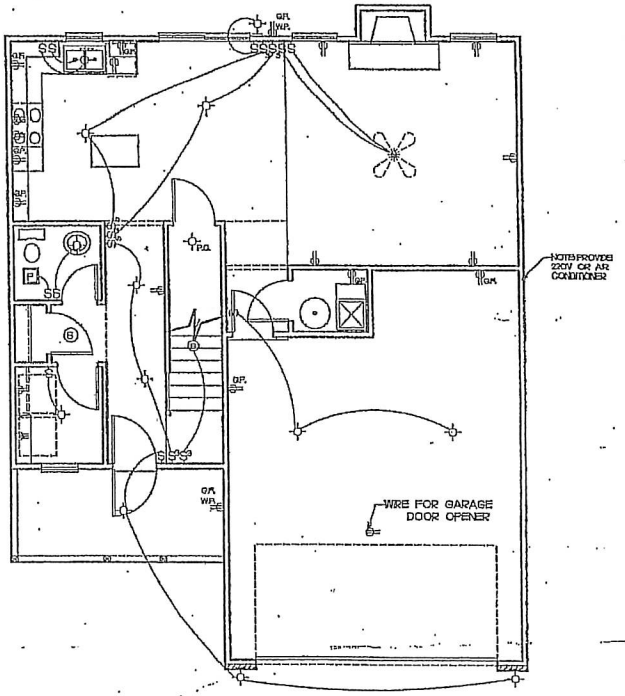



## FIRST FLOOR ELECTRICAL

SCALE: 3/16" = 1'-0"

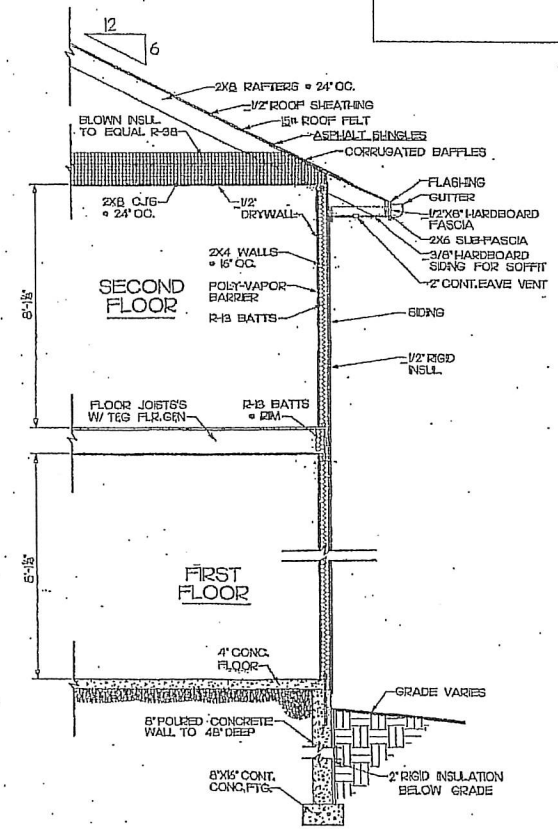


## WALL SECTION

SCALE: 3/8" = 1'-0"

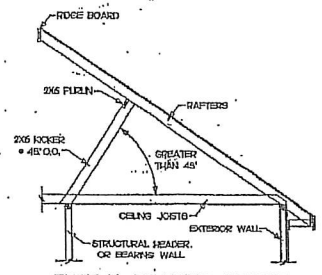


## TYPICAL FRAMING DETAILS

ALLOWABLE RAFTER SPAN BASED ON SIZE OF ROOF PURLIN SHOWN IN FIGURE NO.R-702.3

| SIZE OF ROOF PURLIN BRACED AT 4'-0" O.C. | MAXIMUM ALLOWABLE RAFTER SPAN[1] | |
|---|---|---|
| | 30 LBS/PER SQ.FT. LL & DL. | 40 LBS/PER SQ.FT. LL & DL. |
| 2"X4" | 5'-0" | 3'-6" |
| 2"X6" | 7'-6" | 8'-6" |

[1] MAXIMUM RAFTER SPAN IS MAXIMUM DISTANCE BETWEEN EXTERIOR OR INTERIOR WALL SUPPORT AND PURLIN BETWEEN RIDGE MEMBER AND PURLIN OR BETWEEN PURLINS.

## TABLE

VERTICAL REINFORCEMENT REQUIRED FOR BASEMENT WALLS SUBJECTED TO NO MORE EQUIPRESSURE THAN WOULD BE EXERTED BY AN EQUIVALENT FLUID HAVING A WEIGHT OF 35 POUNDS PER CUBIC FOOT

| MATERIAL TYPE | DISTANCE OF WALL TO GROUND SURFACE | MINIMUM[1] WALL THICKNESS IN INCHES[4] | REQUIRED REINFORCING | |
|---|---|---|---|---|
| | | | VERTICAL WALL SPAN | REQUIRED VERTICAL REINFORCING |
| CONCRETE OR SOLID MASONRY | 6' OR MORE | 8" | 6'-8" OR LESS | NO.5 @ 40" |
| | | | 8'-0" OR LESS | NO.5 @ 48" |
| | | 10" | 6'-8" OR LESS | NO.5 @ 48" |
| | | | 8'-0" OR LESS | NO.5 @ 56" |
| | | 12" | 6'-8" OR LESS | NO.5 @ 56" |
| | | | 8'-0" OR LESS | NO.5 @ 64" |
| | 15' OR MORE | 8" | 6'-8" OR LESS | NO.5 @ 48" |
| | | | 8'-0" OR LESS | NO.5 @ 56" |
| | | 10" | 6'-8" OR LESS | NO.5 @ 64" |
| | | 12" | 6'-8" OR LESS | NO.5 @ 64" |
| | 24' OR MORE | 8" OR MORE | 6'-8" OR LESS | NO.5 @ 64" |
| | 48' OR MORE | 8" OR MORE | 8'-8" OR LESS | NONE REQUIRED |

1. APPLIES TO HOLLOW UNIT MASONRY OR TO SOLID CONCRETE WALLS.
2. THE TABLE APPLIES TO TYPICAL BASEMENT WALLS IN THOSE CASES WHERE THE GROUND LINE AT THE OUTSIDE FACE OF THE WALL IS ABOVE THE BASEMENT FLOOR ELEVATION AFTER FINAL GRADING.
3. THE THICKNESSES GIVEN ARE NOMINAL. THE ACTUAL WALL THICKNESS MAY BE THREE-QUARTERS INCH LESS THAN NOMINAL.
4. THE TABLE APPLIES ONLY TO WALLS WHICH SPAN VERTICALLY BETWEEN LEVELS AT WHICH RESISTANCE TO LATERAL MOVEMENT IS PROVIDED. IN THE CASE OF A TYPICAL BASEMENT WALL, THIS RESISTANCE SHALL BE PROVIDED BY A FLOOR SLAB AT THE BASE FOR THE WALL AND BY ADEQUATELY ANCHORED FLOOR FRAMING AT THE TOP.
5. THE SIZE AND SPACING GIVEN IS BASED ON THE USE OF GRADE 60 REINFORCING BARS PLACED NOT MORE THAN 1/2" INCHES OR LESS THAN ONE-INCH FROM THE INSIDE FACE OF THE WALL THAT SIDE OPPOSITE THE EARTH.

DESIGNER IS NOT AN ARCHITECT OR ENGINEER. USE OF DESIGNER CANNOT WARRANT THE SUITABILITY OF THESE PLANS FOR YOUR SPECIFIC SITE. CONSULT YOUR CONSTRUCTION PROFESSIONAL TO DETERMINE THE SUITABILITY OF THESE PLANS FOR YOUR SPECIFIC SITE.

CUSTOM CHANGES
402-592-6968
REVERSED PLANS

ALL RIGHTS © 2000 RESERVED

TRK & Associates
Residential Design Services
402-592-6968

C12031

6 OF 6

...\C12031\wall section.dgn Dec. 12 2004 14:14:29