
Attachment B

EXHIBIT A

EASEMENT PLAT

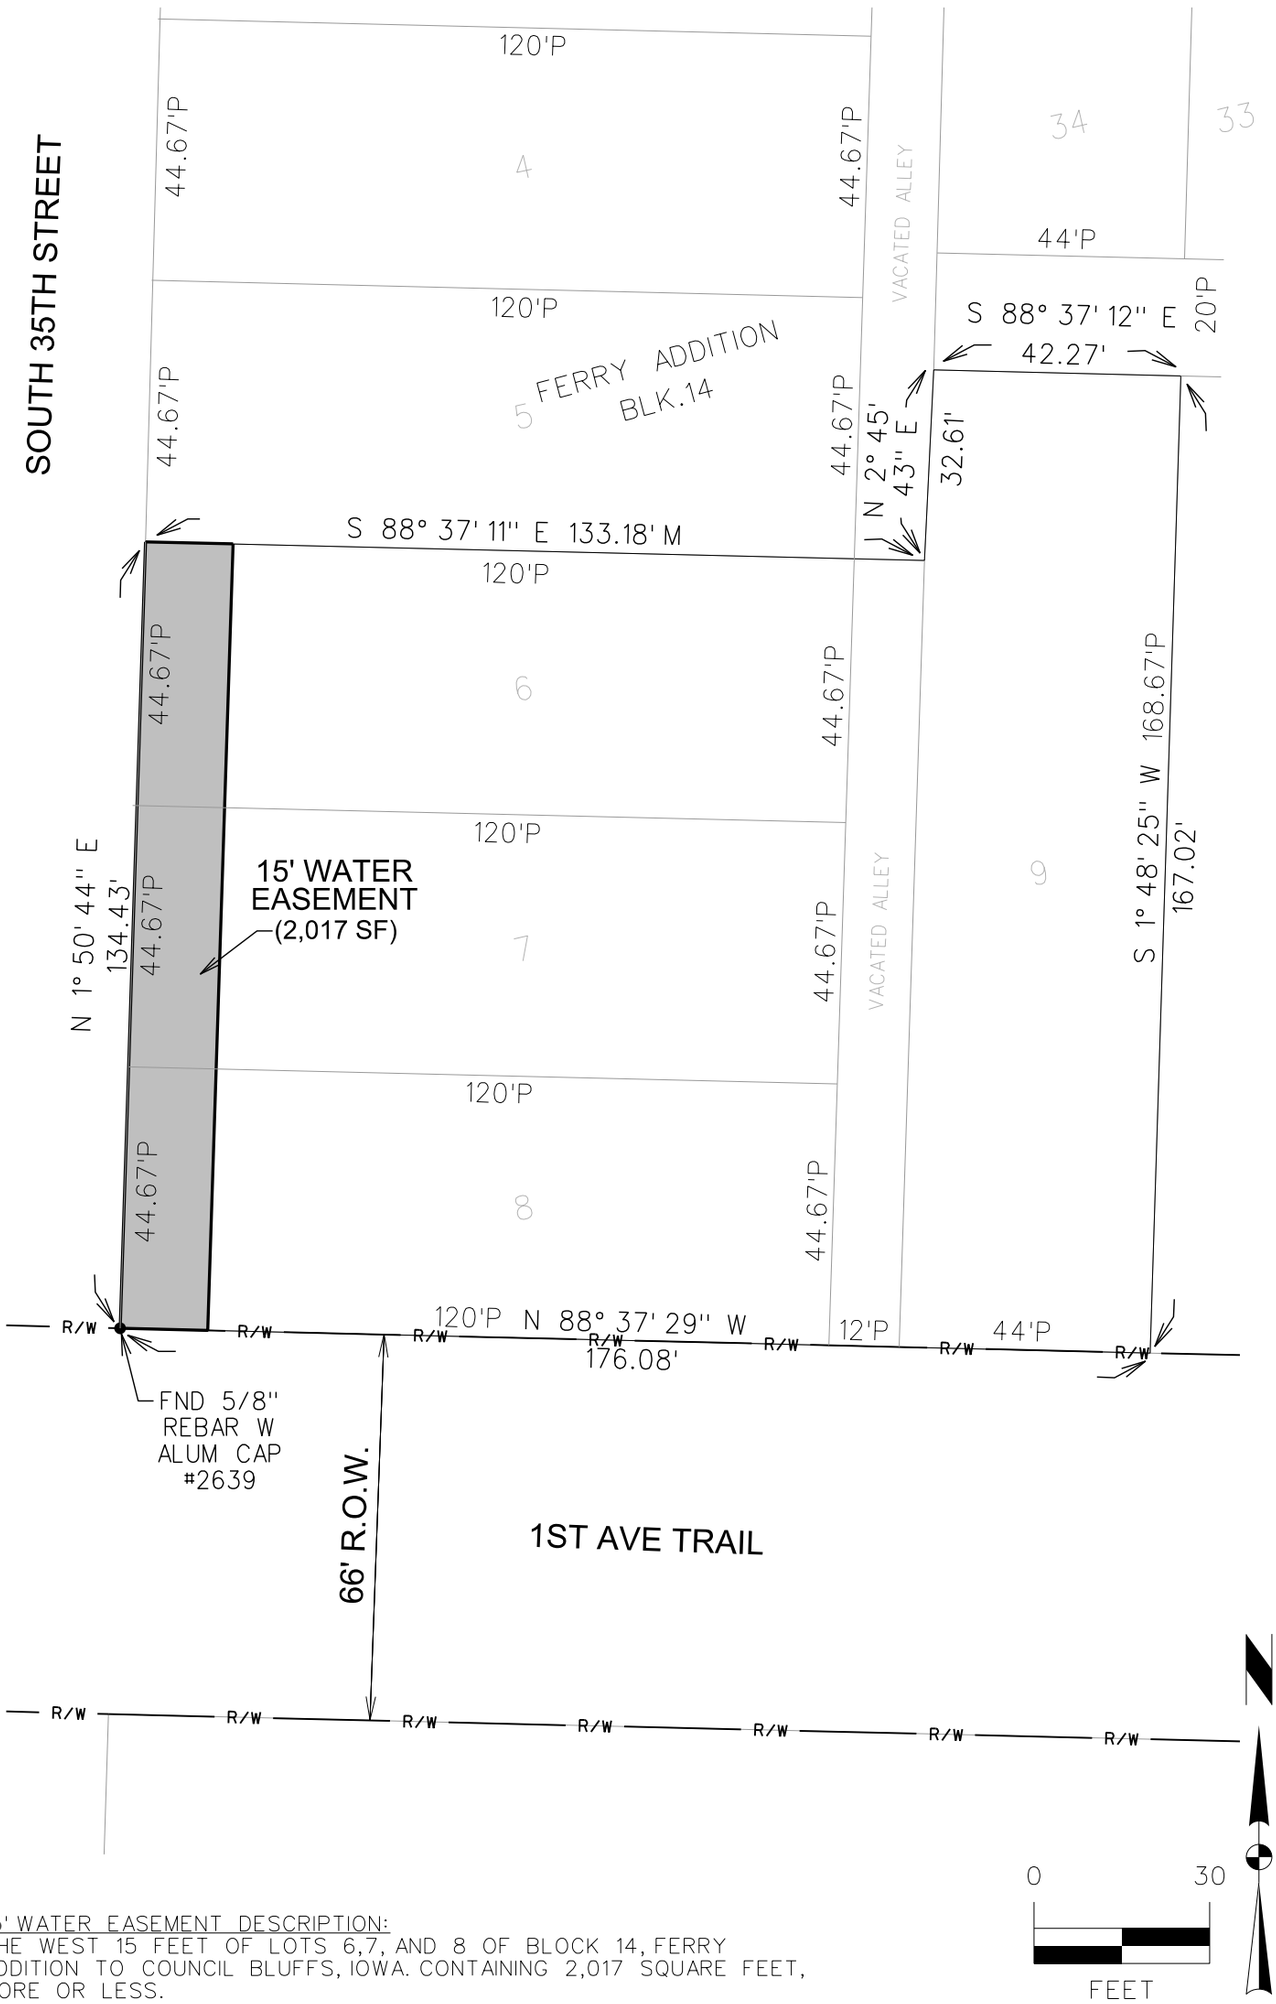

15' WATER EASEMENT DESCRIPTION:
THE WEST 15 FEET OF LOTS 6,7, AND 8 OF BLOCK 14, FERRY ADDITION TO COUNCIL BLUFFS, IOWA. CONTAINING 2,017 SQUARE FEET, MORE OR LESS.

SOUTH 35TH ST WATER EASEMENT PLAT

SHEET	1 OF 1
PN:	1181173
FLD BK:	PG:
DATE:	08/26/2022
PM/TECH:	DJD

SNYDER & ASSOCIATES
1751 MADISON AVE
CO. BLUFFS, IOWA 51503 (712)-322-3202

V8IBWHalfWeightPDF.pltcfg
V:\RefLibrary\CADDStandards\WorkSpace\Standards\Printing\Pen_Tables\date.tbl
Default

\\Gemini\Volume\Projects\2018\118.1173.10\Deliverables\PHASE 2\CADD\1181173_EASEMENT_PLAT_SOUTH_35TH STREET.dgn
8/26/2022
ddarnold