
Attachment C

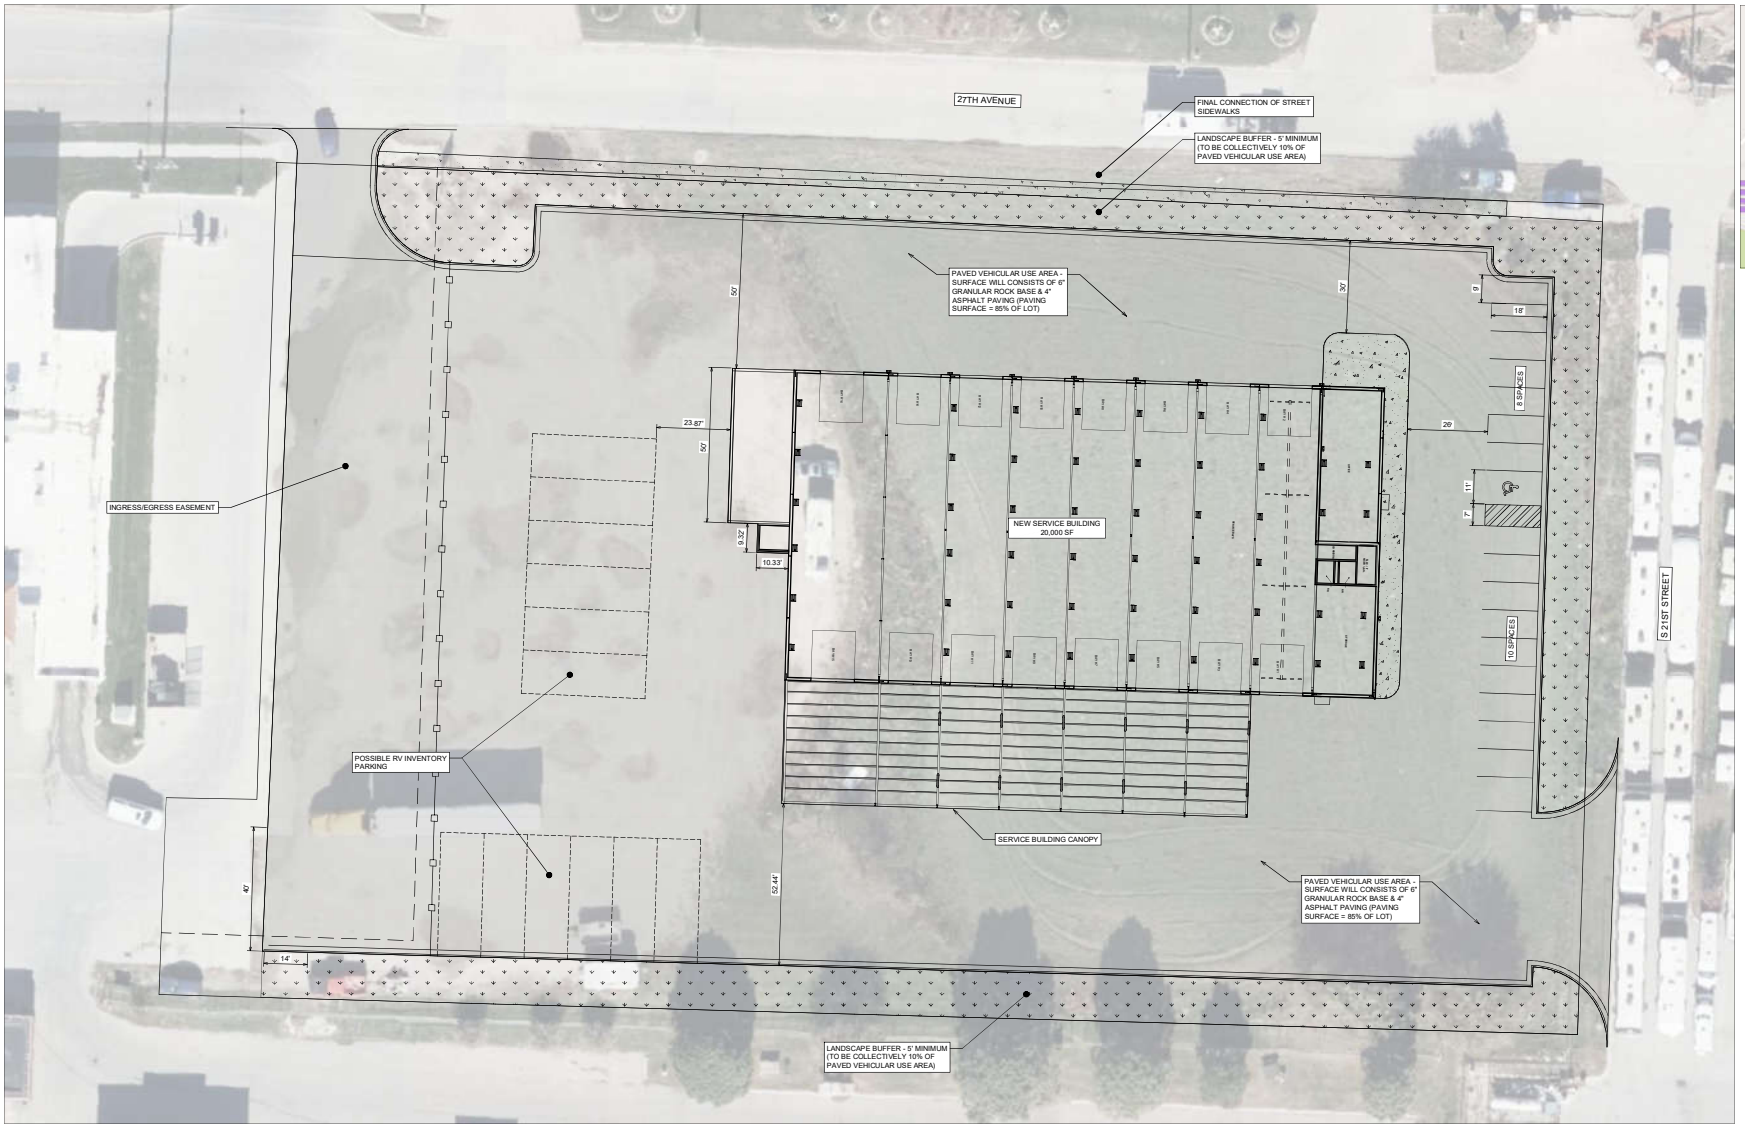

CONCEPTUAL LAYOUT

SCALE 1" =20'



VICINITY MAP

SCALE 1" =500'

N

20 10 0 20 40FT

SCALE: 1"= 20'

COUNCIL BLUFFS, IA

FORWARD
Real Estate Services