Attachment D

CAMPING WORLD

East Dumplin Valley Road
Sevierville, Tennessee



CAMPING WORLD

CAMPING WORLD
SEVIERVILLE SERVICE
East Dumplin Valley Road
Sevierville, Tennessee

Joshua Stewart, AIA
Architect
joshua@stewarcrh.com 501.454.0446
Post Office Box 363, Searcy, Arkansas 72145


NOT FOR REGULATORY APPROVAL, PERMITTING, OR CONSTRUCTION
Joshua W. Stewart - Architect

Project number: 22104
Date: 20, December, 2022
Revisions:

COVER SHEET & INDEX

A0.1

12/20/2022 7:52:57 AM

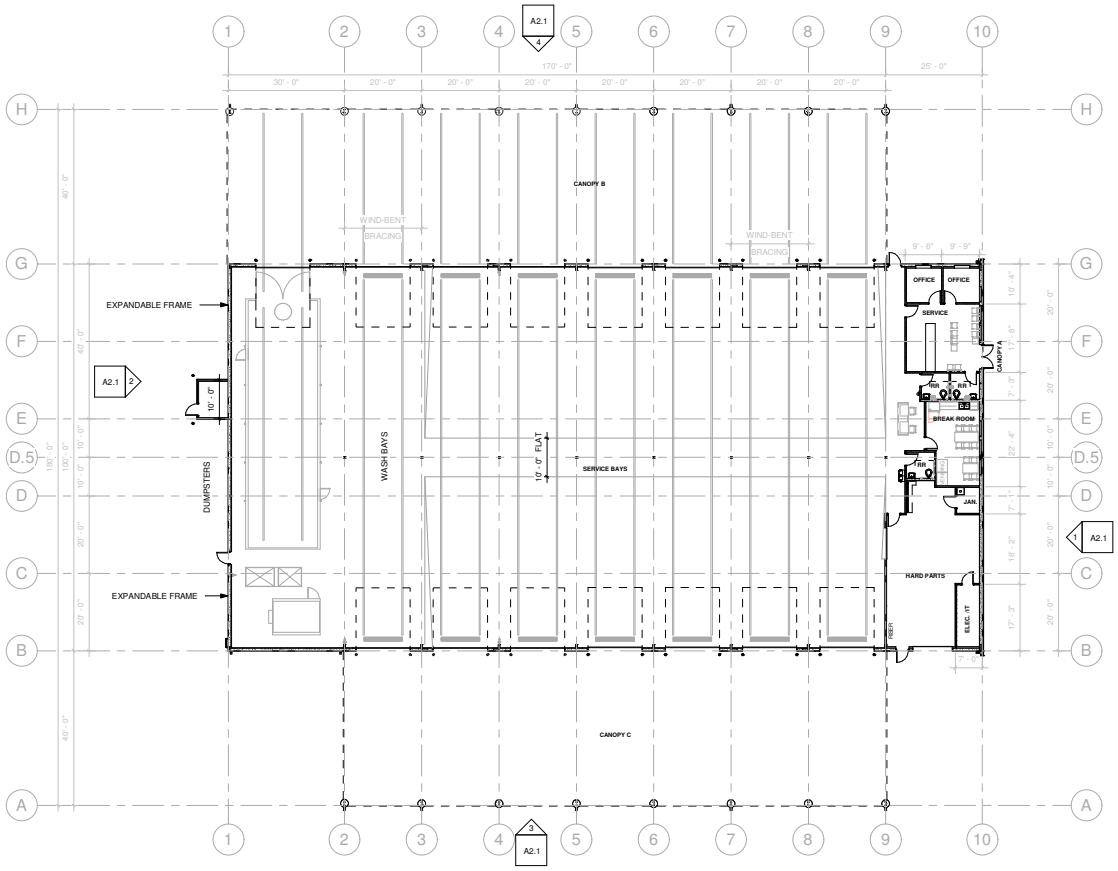

19,500 SF

1 FLOOR PLAN
1/16" = 1'-0"

CAMPING WORLD

CAMPING WORLD SEVIERVILLE SERVICE

East Dumplin Valley Road
Sevierville, Tennessee

Joshua Stewart, AIA
Architect
joshua@stewarch.com 501.454.0446
Post Office Box 365, Searcy, Arkansas 72145


NOT FOR REGULATORY APPROVAL, PERMITTING, OR CONSTRUCTION
Joshua W. Stewart - Architect

Project number: 22104
Date: 20, December, 2022
Revisions:


BUILDING PLAN

A1.1


12/20/2022 7:52:59 AM

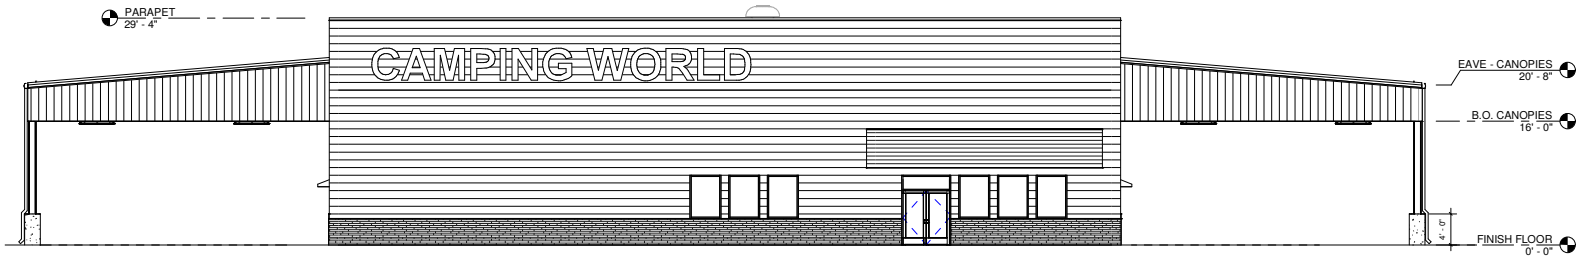

1 FRONT ELEVATION
1/8" = 1'-0"

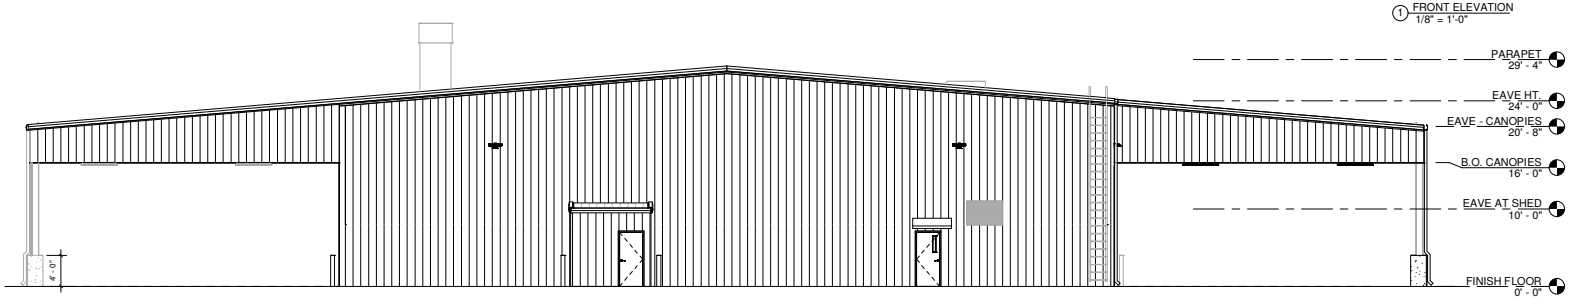

2 REAR ELEVATION
1/8" = 1'-0"

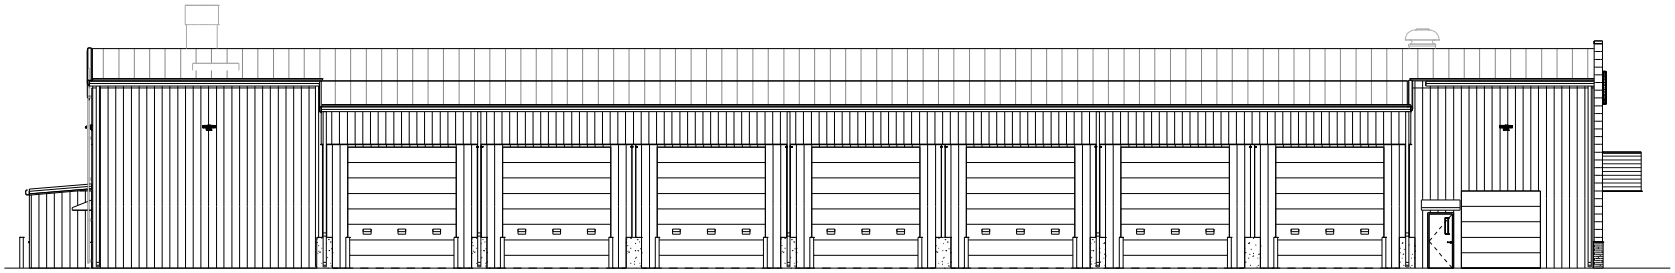

3 LEFT ELEVATION
1/8" = 1'-0"



4 RIGHT ELEVATION
1/8" = 1'-0"

12/20/2022 7:53:01 AM

CAMPING WORLD

CAMPING WORLD SEVIERVILLE SERVICE

East Dumplin Valley Road
Sevierville, Tennessee


Joshua Stewart, AIA
Architect
joshua@stewarch.com 501.454.0446
Post Office Box 363, Searcy, Arkansas 72145

NOT FOR REGULATORY APPROVAL, PERMITTING, OR CONSTRUCTION
Joshua W. Stewart - Architect

Project number: 22104
Date: 20, December, 2022
Revisions:

EXTERIOR ELEVATIONS

A2.1

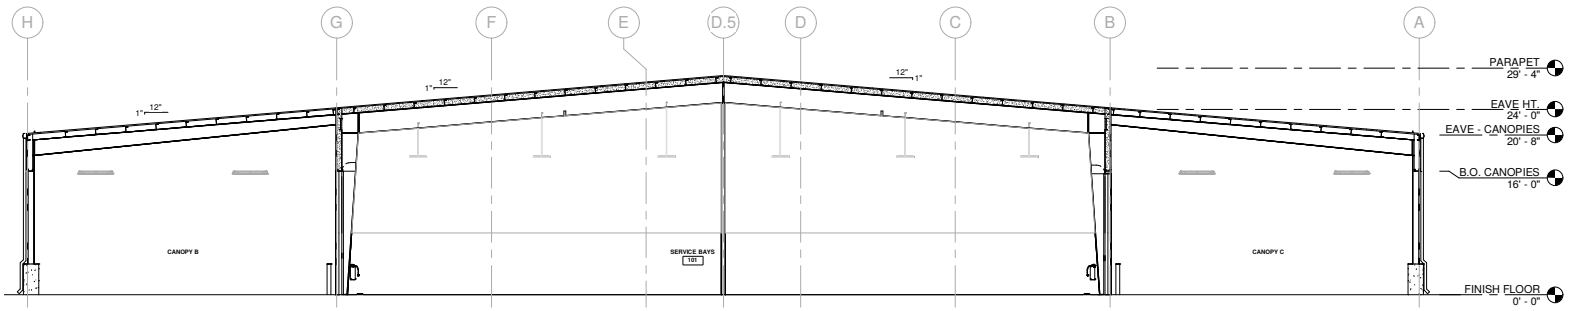

2 BUILDING SECTION - NORTH/SOUTH
1/8" = 1'-0"

12/20/2022 7:53:03 AM

CAMPING WORLD

CAMPING WORLD SEVIERVILLE SERVICE

East Dumplin Valley Road
Sevierville, Tennessee

Joshua Stewart, AIA
Architect
joshua@stewarch.com 501.454.0446
Post Office Box 360, Searcy, Arkansas 72145

NOT FOR REGULATORY APPROVAL, PERMITTING, OR CONSTRUCTION
Joshua W. Stewart - Architect

Project number: 22104
Date: 20, December, 2022
Revisions:

EXTERIOR ELEVATIONS & DETAILS

A2.2