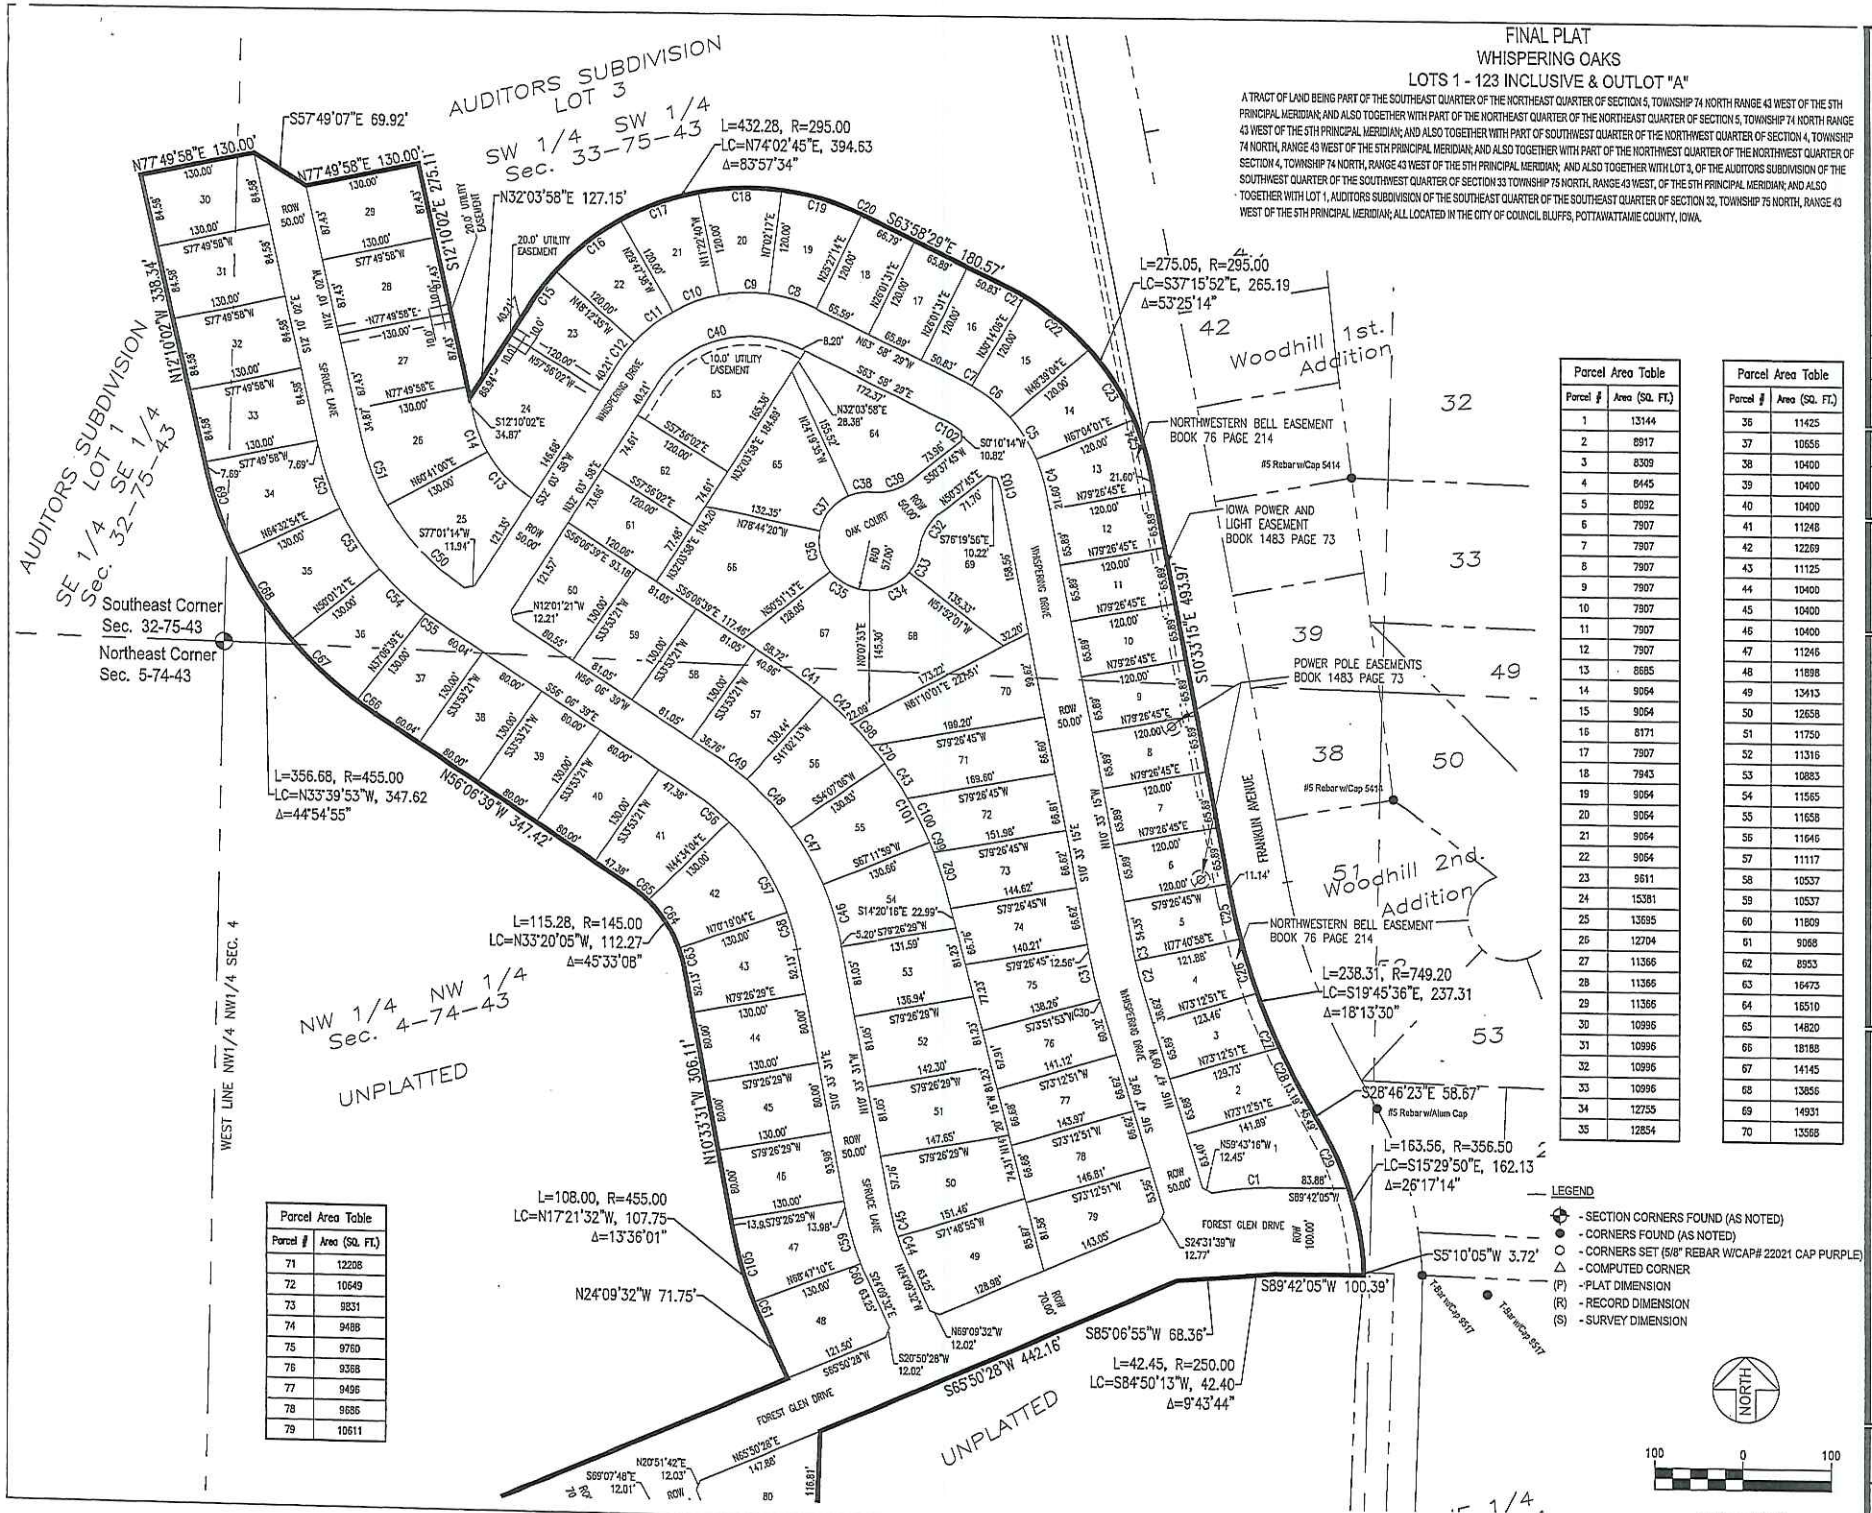


Parcel Area Table	
Parcel #	Area (SQ. FT.)
1	13144
2	8917
3	8309
4	8445
5	8092
6	7907
7	7907
8	7907
9	7907
10	7907
11	7907
12	7907
13	8685
14	9064
15	9064
16	8171
17	7907
18	7943
19	9064
20	9064
21	9064
22	9064
23	9611
24	15381
25	13695
26	12704
27	11366
28	11366
29	11366
30	10996
31	10996
32	10996
33	10996
34	12755
35	12854

Parcel Area Table	
Parcel #	Area (SQ. FT.)
36	11425
37	10656
38	10400
39	10400
40	10400
41	11248
42	12269
43	11125
44	10400
45	10400
46	10400
47	11246
48	11898
49	13413
50	12658
51	11750
52	11316
53	10883
54	11565
55	11658
56	11646
57	11117
58	10537
59	10537
60	11809
61	9068
62	8953
63	16473
64	16510
65	14820
66	18188
67	14145
68	13856
69	14931
70	13568

Parcel Area Table	
Parcel #	Area (SQ. FT.)
71	12208
72	10649
73	9831
74	9488
75	9760
76	9388
77	9496
78	9686
79	10611

10/03/2017		CITY COMMENTS	
11/16/2017		CITY COMMENTS	
DESIGNED			BY
DRAWN	RKG		
CHECKED	DLM		
BOOK	697	DATE	08/04/2017

SCHEMMER
Design with Purpose. Build with Confidence.

WHISPERING OAKS
LOTS 1 - 123 INCLUSIVE & OUTLOT "A"
POTTAWATTAMIE COUNTY, IOWA

FINAL PLAT


JOB NO. 06519.001

SHEET 2 of 5

ATTACHMENT A

FINAL PLAT
WHISPERING OAKS
LOTS 1 - 123 INCLUSIVE & OUTLOT "A"

A TRACT OF LAND BEING PART OF THE SOUTHEAST QUARTER OF THE NORTHEAST QUARTER OF SECTION 5, TOWNSHIP 74 NORTH RANGE 43 WEST OF THE 5TH PRINCIPAL MERIDIAN; AND ALSO TOGETHER WITH PART OF THE NORTHEAST QUARTER OF THE NORTHEAST QUARTER OF SECTION 5, TOWNSHIP 74 NORTH RANGE 43 WEST OF THE 5TH PRINCIPAL MERIDIAN; AND ALSO TOGETHER WITH PART OF SOUTHWEST QUARTER OF THE NORTHWEST QUARTER OF SECTION 4, TOWNSHIP 74 NORTH, RANGE 43 WEST OF THE 5TH PRINCIPAL MERIDIAN; AND ALSO TOGETHER WITH PART OF THE NORTHWEST QUARTER OF THE NORTHWEST QUARTER OF SECTION 4, TOWNSHIP 74 NORTH, RANGE 43 WEST OF THE 5TH PRINCIPAL MERIDIAN; AND ALSO TOGETHER WITH LOT 3, OF THE AUDITORS SUBDIVISION OF THE SOUTHWEST QUARTER OF THE SOUTHWEST QUARTER OF SECTION 33 TOWNSHIP 75 NORTH, RANGE 43 WEST, OF THE 5TH PRINCIPAL MERIDIAN; AND ALSO TOGETHER WITH LOT 1, AUDITORS SUBDIVISION OF THE SOUTHEAST QUARTER OF THE SOUTHEAST QUARTER OF SECTION 32, TOWNSHIP 75 NORTH, RANGE 43 WEST OF THE 5TH PRINCIPAL MERIDIAN; ALL LOCATED IN THE CITY OF COUNCIL BLUFFS, POTTAWATTAMIE COUNTY, IOWA.

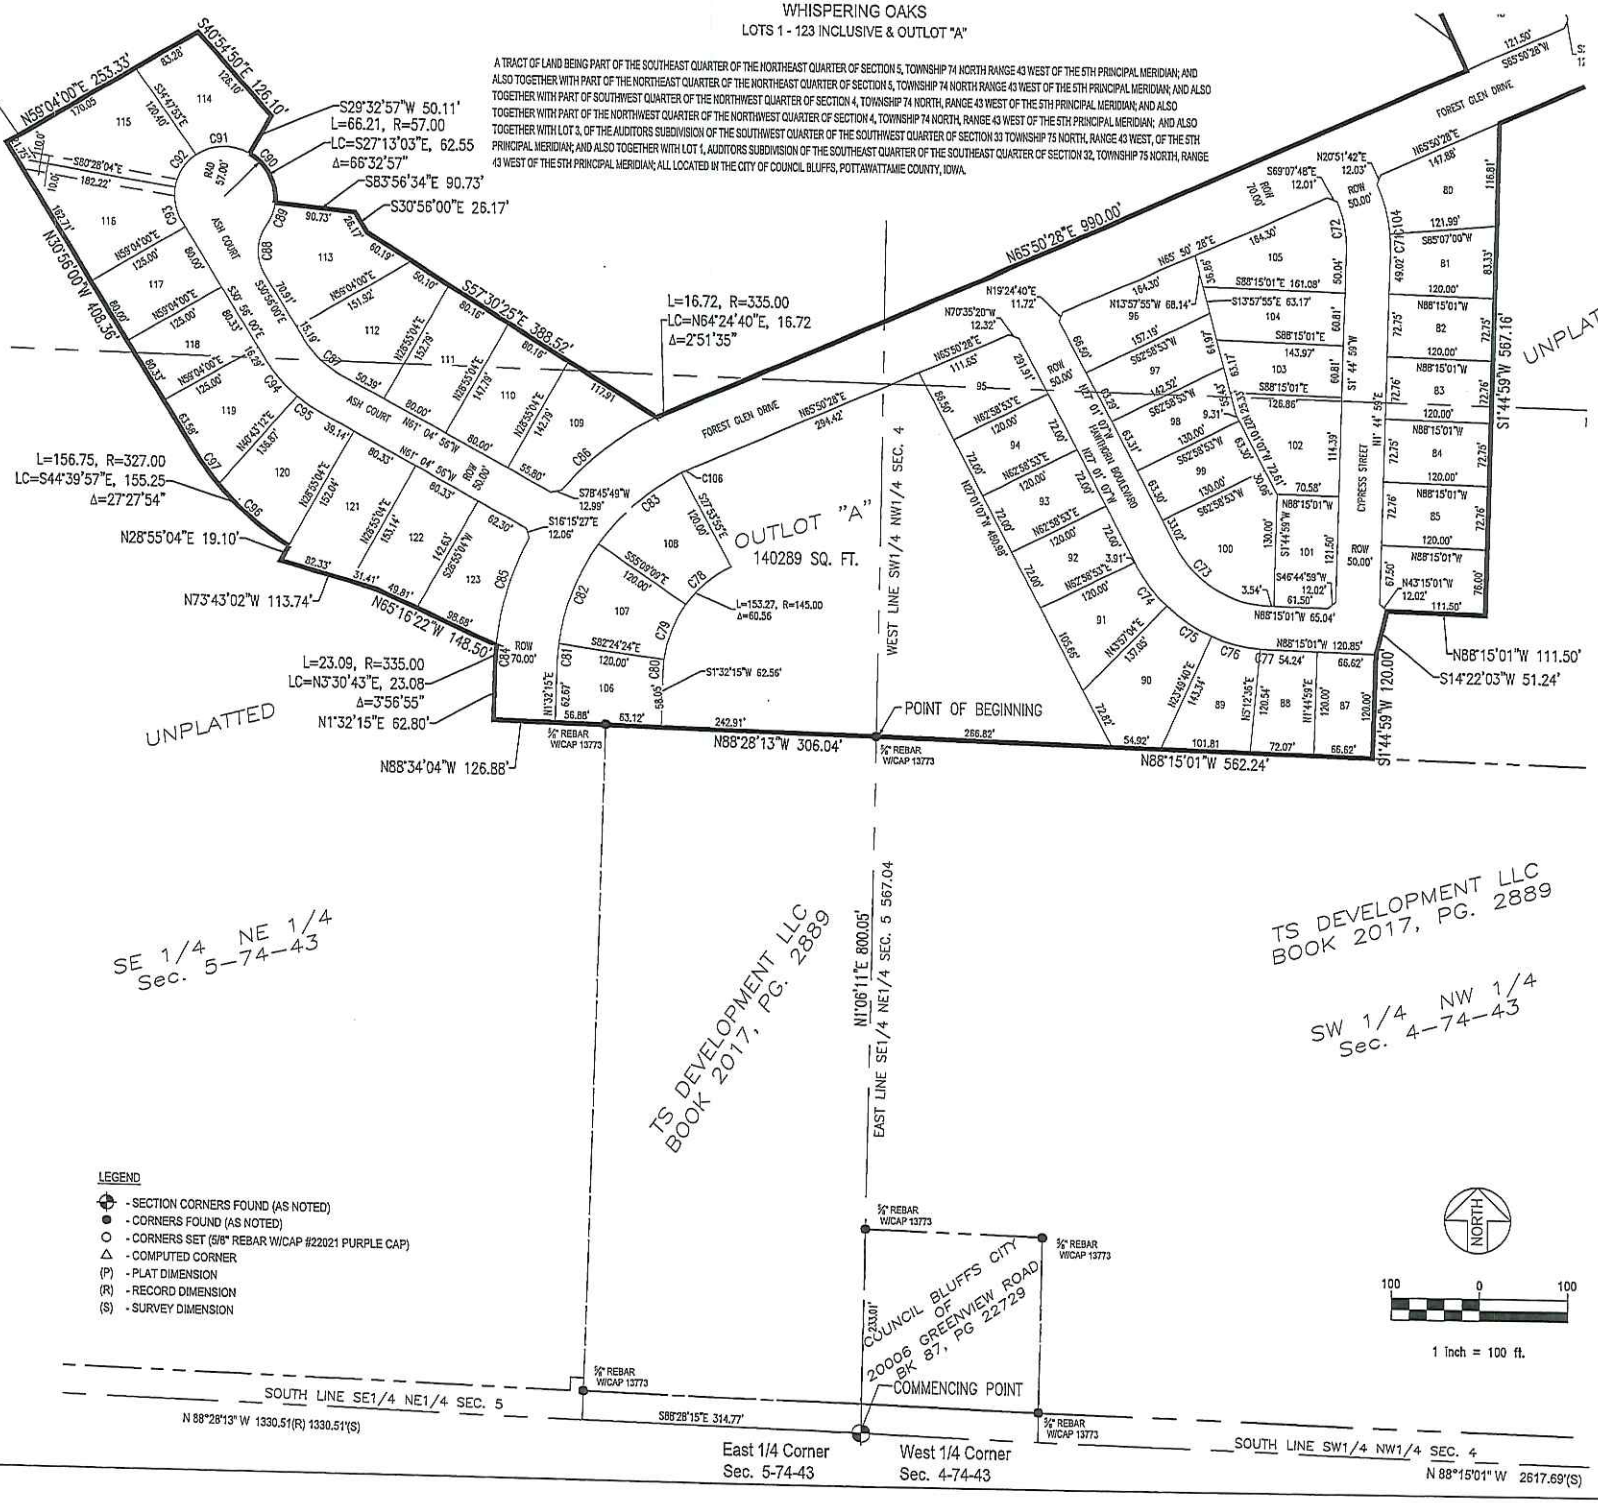

Parcel Area Table	
Parcel #	Area (SQ. FT.)
80	11977
81	9170
82	8731
83	8731
84	8731
85	8731
86	9084
87	7994
88	8214
89	10042
90	13463
91	10392
92	8640
93	8640
94	8640
95	9984
96	11652
97	9484
98	8568
99	8229
100	13088
101	9064
102	11586
103	8235
104	9275
105	12591
106	10111
107	11702
108	11702
109	11943
110	11623
111	12023
112	13986
113	14414
114	11910
115	15733
116	13912
117	10000
118	10042
119	11986
120	13100
121	13026
122	11765
123	11111

10/05/2017		CITY COMMENTS	
11/16/2017		CITY COMMENTS	
DATE	BY	DESCRIPTION	

DESIGNED
DRAWN KAG
CHECKED DLM
BOOK 697
DATE 09/04/2017

THIS DRAWING IS PROPERTY OF SCHEMMER AND ASSOCIATES AND IS NOT TO BE USED FOR ANY PURPOSE OTHER THAN THE PROJECT SPECIFICALLY IDENTIFIED HEREIN. THIS DRAWING SHALL NOT BE ALTERED WITHOUT THE WRITTEN CONSENT OF SCHEMMER AND ASSOCIATES.

SCHEMMER
Design with Purpose. Build with Confidence.
ATTACHMENT A

WHISPERING OAKS
LOTS 1 -123 INCLUSIVE & OUTLOT "A"
POTTAWATTAMIE COUNTY, IOWA

FINAL PLAT

JOB NO.
06519.001

SHEET
3 of 5