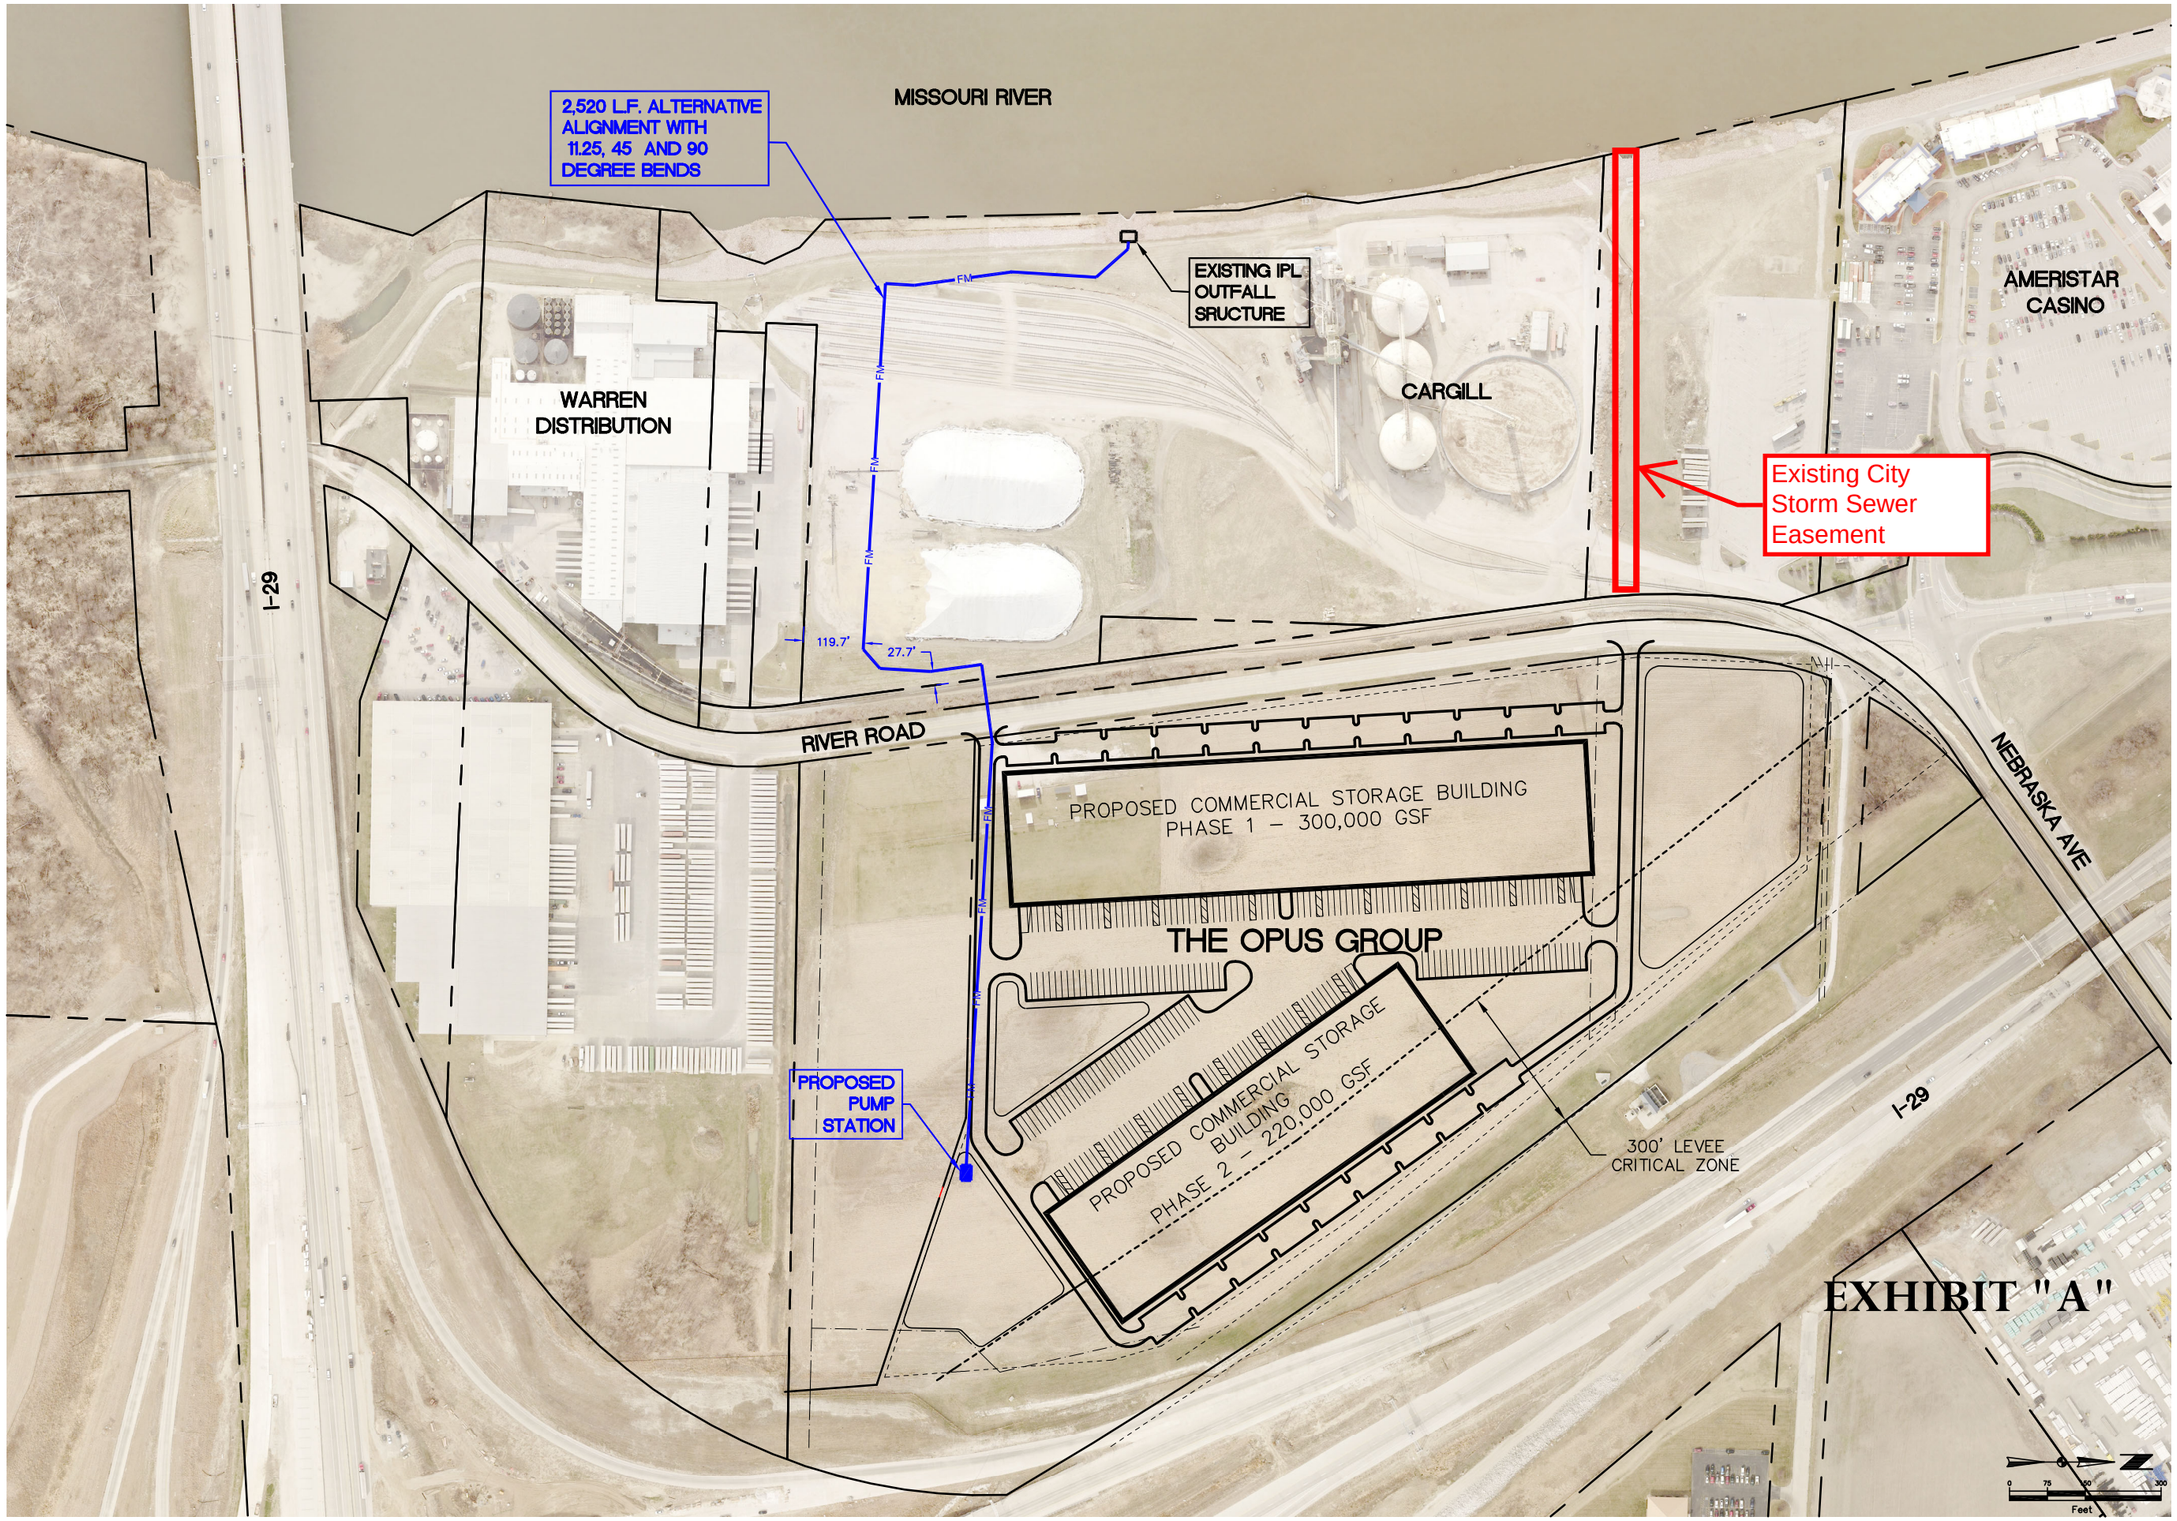


this drawing is being made available by hgm associates inc. for use on this project in accordance with hgm associates inc. agreement for professional services. hgm associates inc. assumes no liability for any use of this drawing on any other project except in accordance with the terms of the above agreement.

hgm ASSOCIATES INC.
640 FIFTH AVENUE COUNCIL BLUFFS, IOWA
PHONE: (712) 323-0530

JNS	drawn		
JEJ	designed		
JEJ	approved		
MAY'21	date	revision	date

project: RIVER ROAD INDUSTRIAL DEVELOPMENT
client: THE OPUS GROUP
sheet: **PROPOSED STORM SEWER FORCE MAIN OUTFALL ALIGNMENT**

project no.
112020
sheet
1 OF 1

hgm:
fb: