
Attachment C

LEGAL DESCRIPTION:

LOT 14, TOWER RIDGE ESTATES, PHASE II, COUNCIL BLUFFS, IOWA.

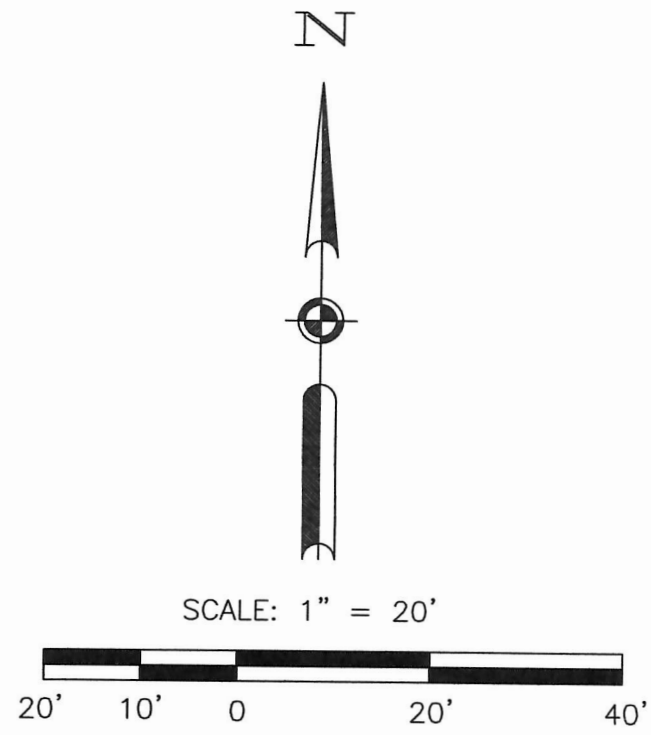

ROGERS SURVEYING 1688 ROLLING HILLS LOOP COUNCIL BLUFFS, IOWA			TITLE: PLOT PLAN OF LOT 14, TOWER RIDGE ESTATES, PHASE II, COUNCIL BLUFFS, IOWA.	
SCALE: 1" = 20'	PHONE: (402) 689-1549	DRAWN BY: J.A.T.	CLIENT: BRIAN HEISTAND 1128 TOWER RIDGE DRIVE COUNCIL BLUFFS, IOWA 51503	SHEET 1 OF 1
DATE: 7-07-2021		REVISED		

INDEX LEGEND	
LOCATION:	PART OF THE RIGHT OF WAY OF RIDGE ROAD ABUTTING LOT 14, TOWER RIDGE ESTATES, PHASE II, COUNCIL BLUFFS, IOWA.
REQUESTED BY:	BRIAN HEISTAND
PROPRIETOR:	BRIAN HEISTAND
TAX ADDRESS:	1128 TOWER RIDGE DRIVE, COUNCIL BLUFFS, IOWA 51503
SITE ADDRESS:	1128 TOWER RIDGE DRIVE, COUNCIL BLUFFS, IOWA 51503
LAND SURVEYOR:	CARL H. ROGERS, JR.
LAND SURVEYING COMPANY:	ROGERS SURVEYING

N


LEGEND:

- ○ – SET 5/8" REBAR WITH ALUMINUM CAP MARKED L.L.S. #7717
- ● – FOUND 5/8" REBAR WITH ALUMINUM CAP MARKED #7717, UNLESS OTHERWISE DESCRIBED ON DRAWING
- (S) – SURVEYED AS
- (R) – RECORDED AS

SCALE: 1" = 20'

20' 10' 0 20' 40'

FOR PRELIMINARY USE ONLY.

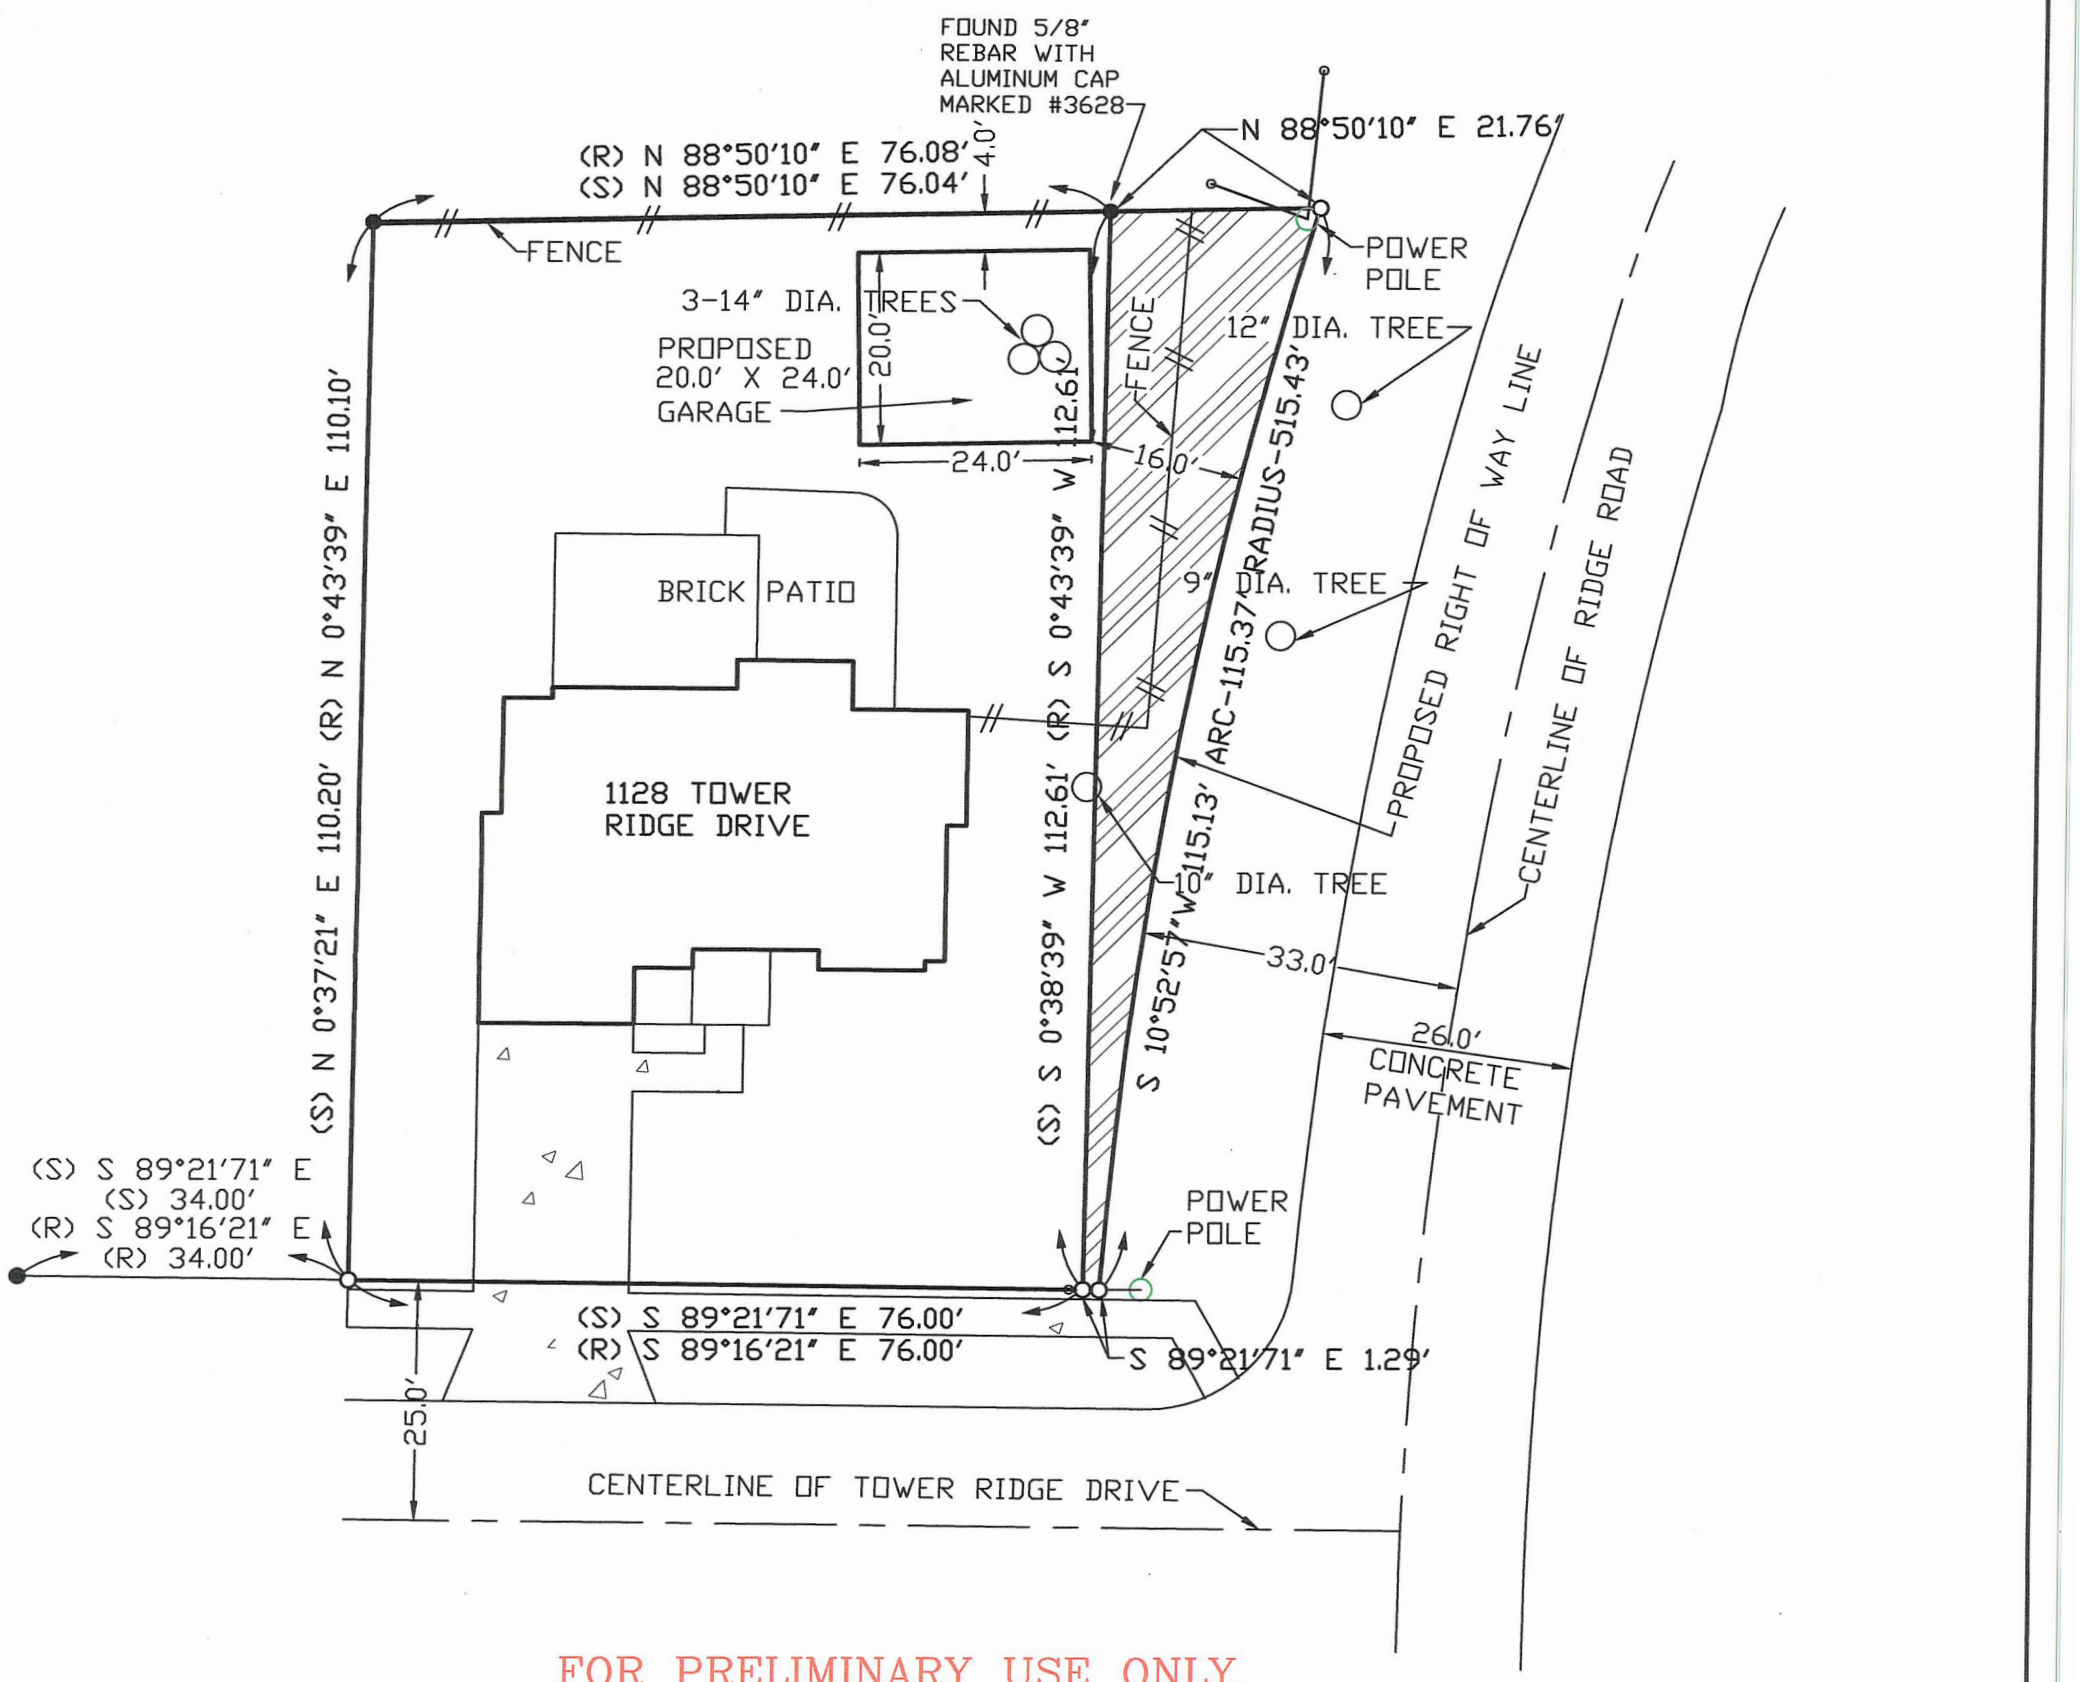

FOR PRELIMINARY USE ONLY.

I HEREBY CERTIFY THAT THIS LAND SURVEYING DOCUMENT WAS PREPARED AND THE RELATED SURVEY WORK WAS PERFORMED BY ME OR UNDER MY DIRECT PERSONAL SUPERVISION AND THAT I AM A DULY LICENSED LAND SURVEYOR UNDER THE LAWS OF THE STATE OF IOWA.

CARL H. ROGERS, JR. **DATE**

LICENSE NUMBER: 7717

MY LICENSE RENEWAL DATE IS DECEMBER 31, 2022.

NUMBER OF SHEETS COVERED BY THIS SEAL: SHEET 1 OF 1

ROGERS SURVEYING
1688 ROLLING HILLS LOOP COUNCIL BLUFFS, IOWA

TITLE: PLOT PLAN OF LOT 14, TOWER RIDGE ESTATES, PHASE II, COUNCIL BLUFFS, IOWA AND ABUTTING RIGHT OF WAY OF RIDGE ROAD

SCALE: 1" = 20'	PHONE: (402) 689-1549	DRAWN BY: J.A.T.	CLIENT: BRIAN HEISTAND, 1128 TOWER RIDGE DRIVE, COUNCIL BLUFFS, IOWA 51503
DATE: 7-21-2021		REVISED	SHEET 1 OF 1